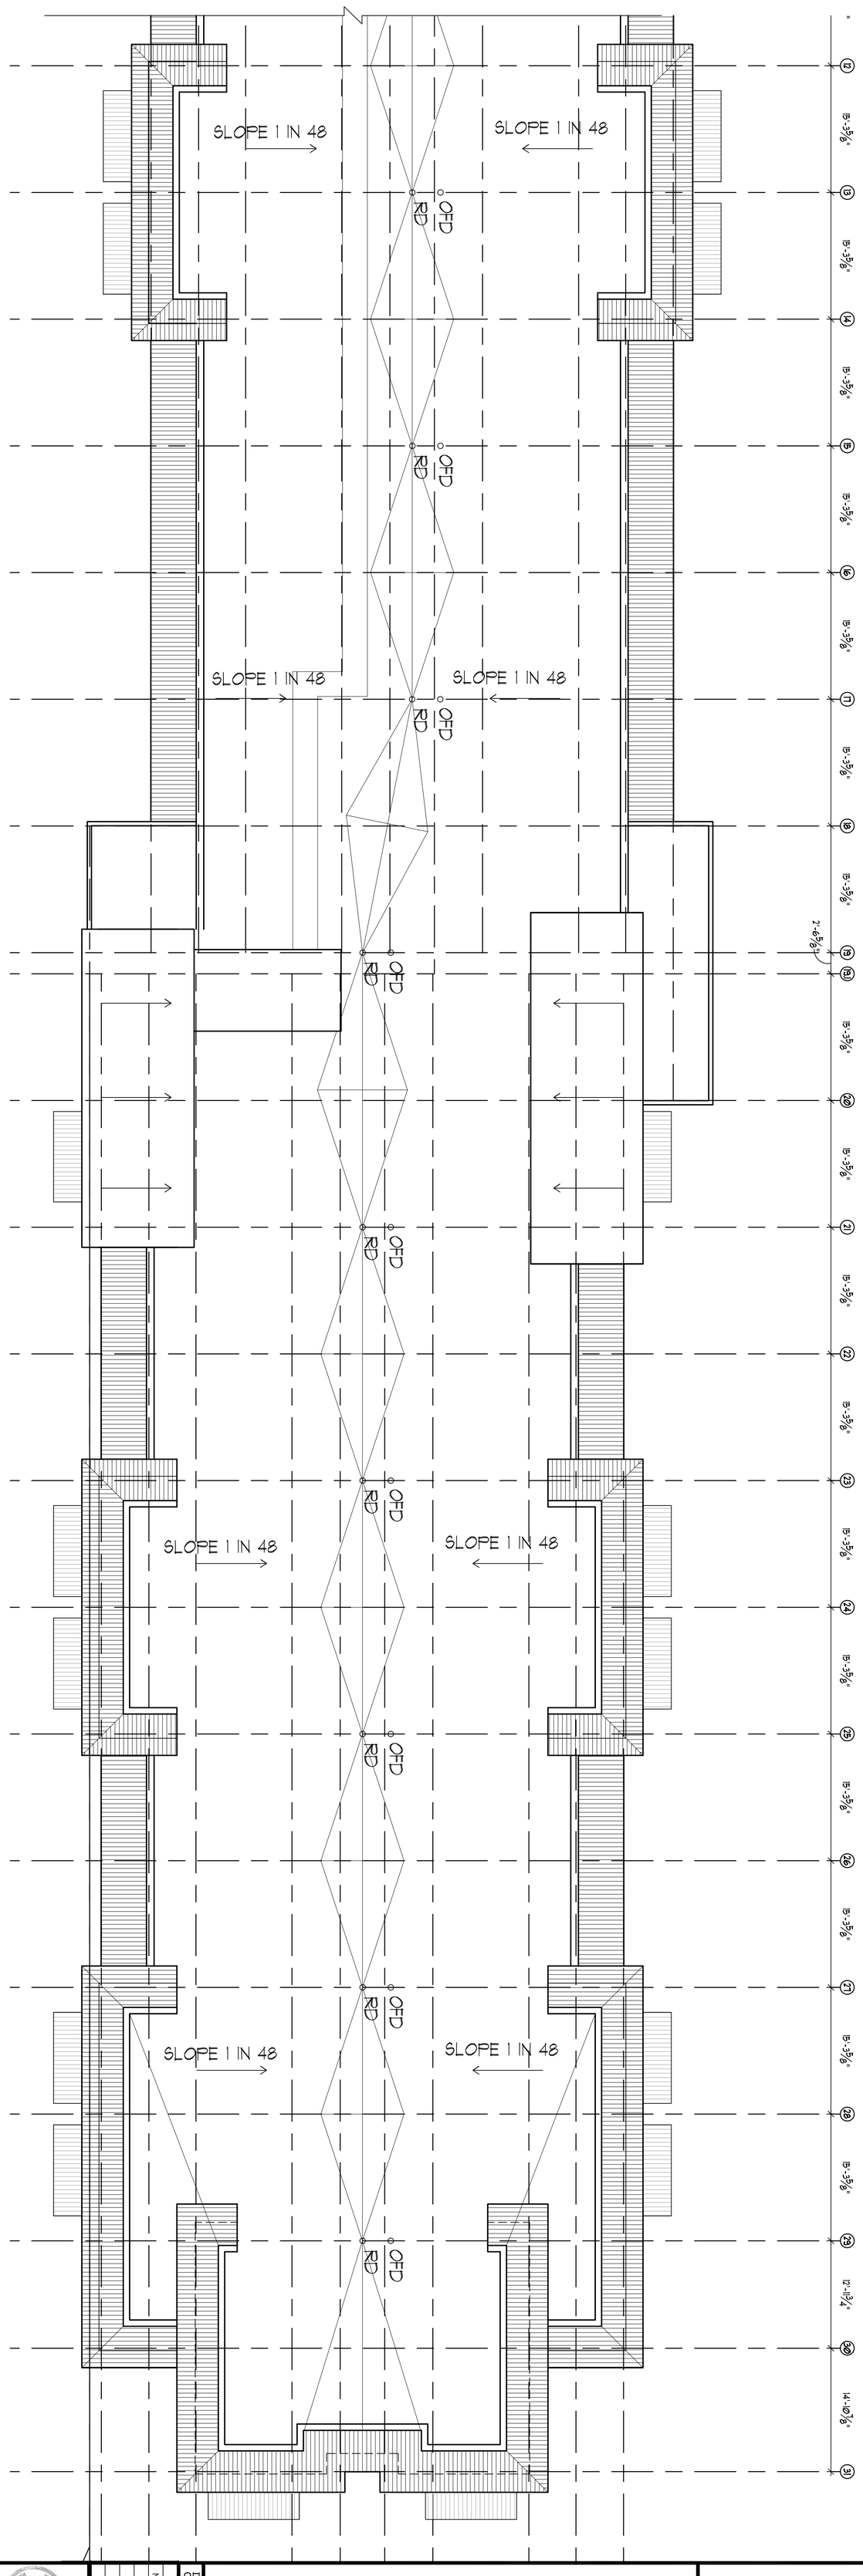

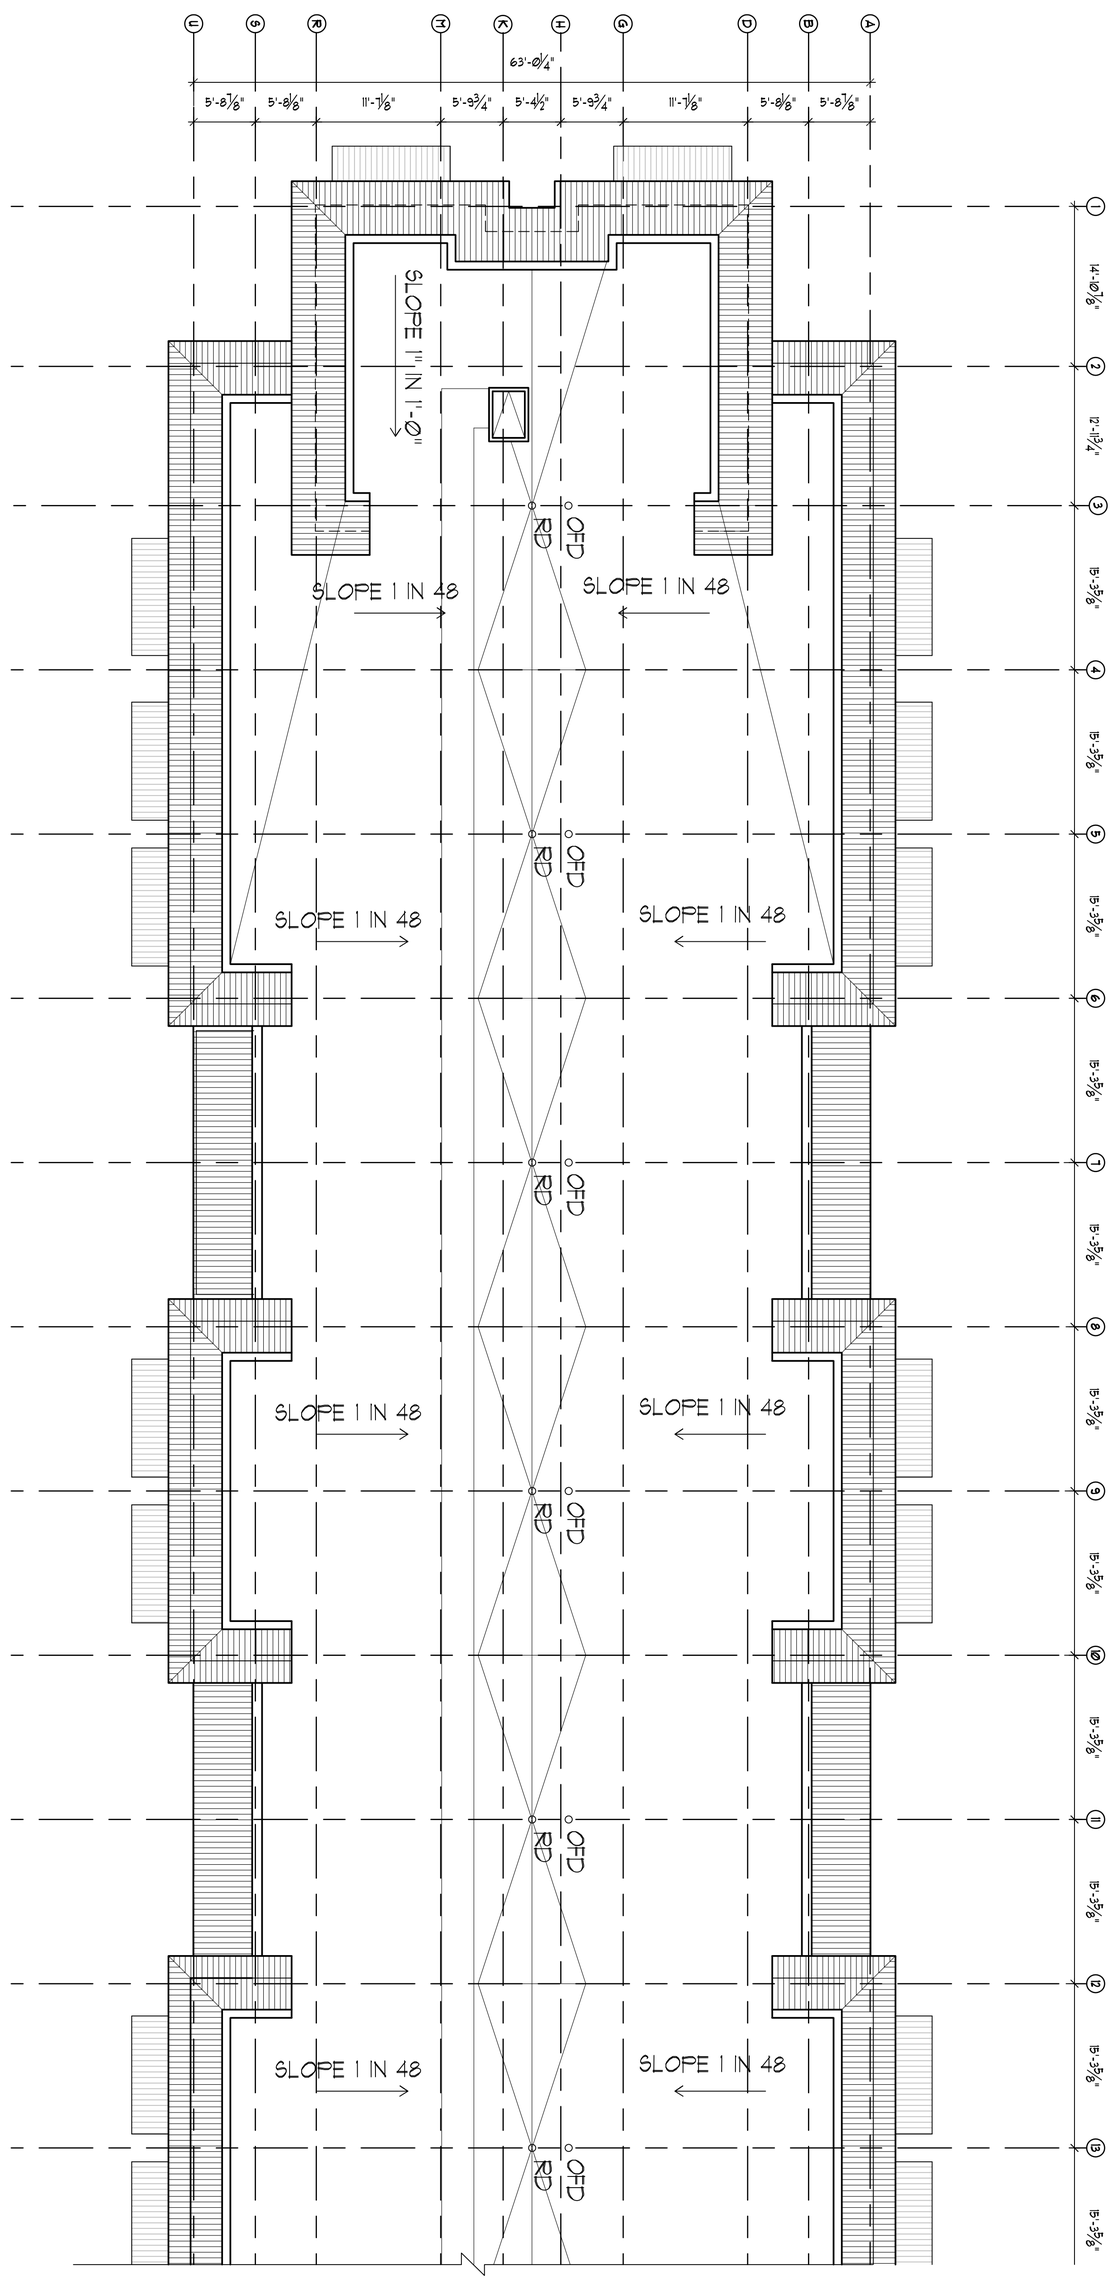

Sheet
A103
File Number
A101

10-04-2016

NO.	DATE	REVISIONS

Date:
OCTOBER 3 2016

ROOF PLAN

A DEVELOPMENT BY:
FIRST FLIGHT HOTEL, LLC.

TownePlace SUITES Marriott

TOWNEPLACE SUITES
OUTER BANKS, NC

nbj ARCHITECTURE
A Professional Limited Company
Grove Park Square
11537-B Nuckols Road
Glen Allen, Virginia 23059
www.nbjarch.com (804) 273-9811 (804) 273-9843