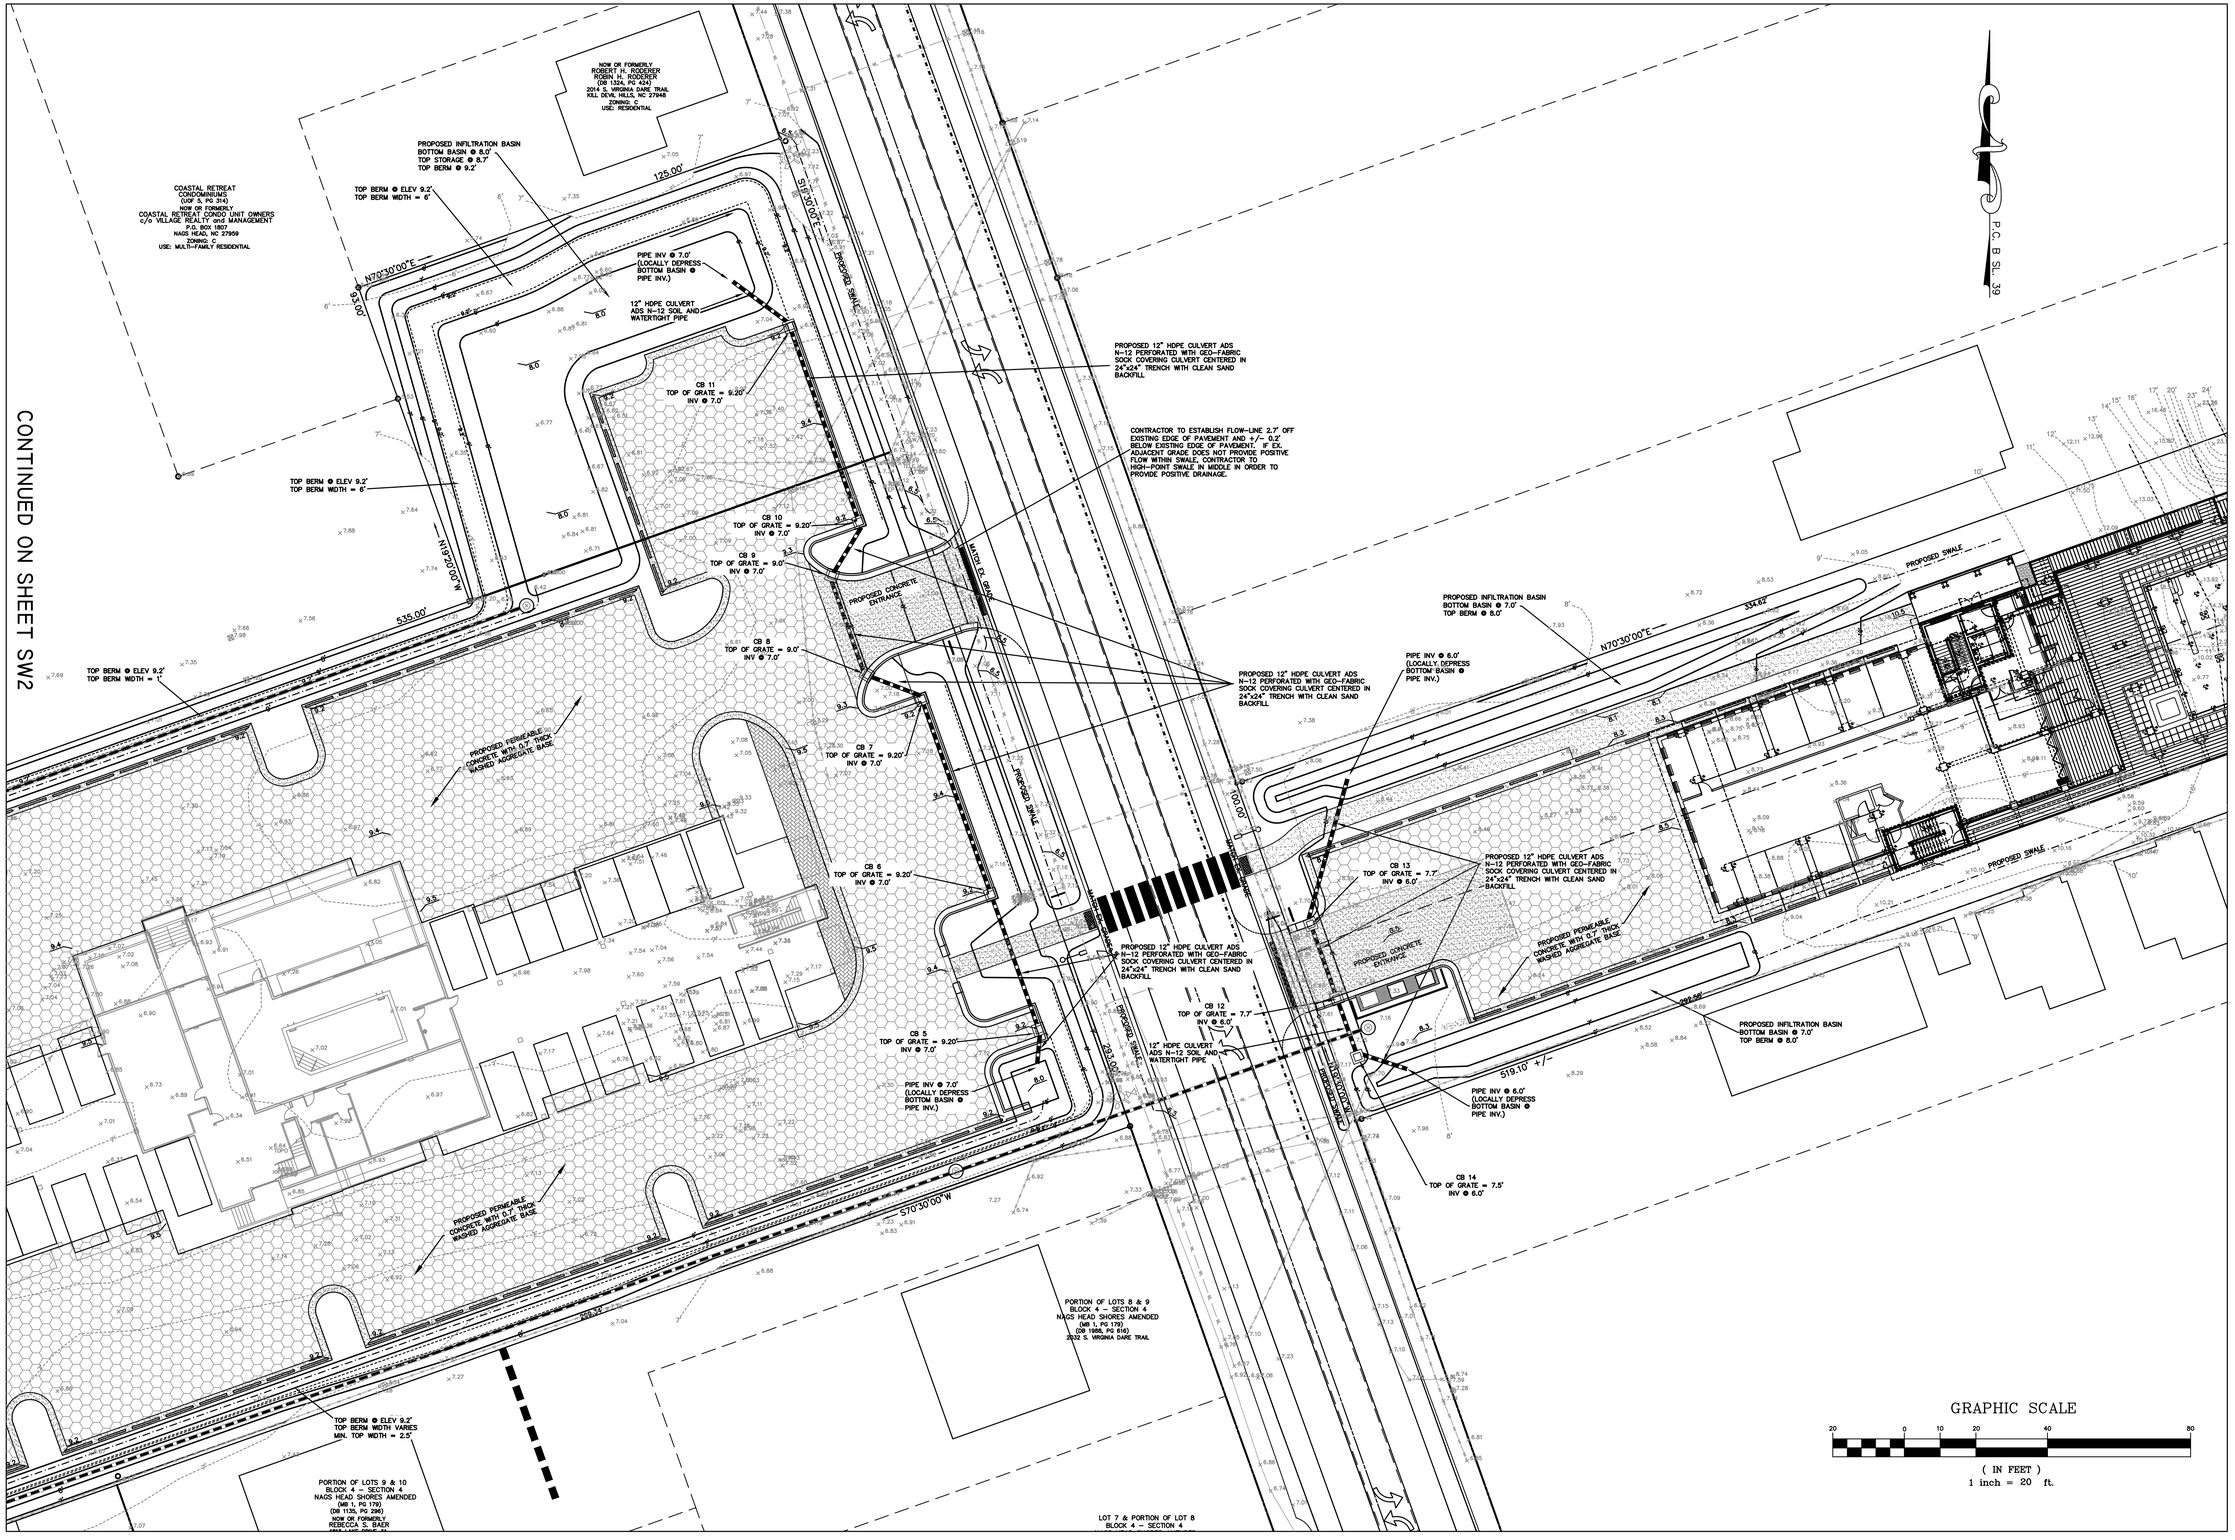

SWM PLAN –
PATEL-EBB
TIDE-KDH-2ND
SUBMISSION.DWG
8/12/2016

DEEL ENGINEERING, PLLC
CIVIL ENGINEERING SERVICES
FIRM LICENSE P-1045
P.O. BOX 3901
KILL DEVIL HILLS, NC 27948
Phone: (252) 202-3933 E-Mail: dddeeleng@gmail.com

COPYRIGHT © 2014
DEEL ENGINEERING, PLLC
THIS DOCUMENT IS THE PROPERTY OF DEEL ENGINEERING, PLLC. ALL RIGHTS ARE RESERVED. ANY REPRODUCTION, UTILIZATION, OR POSSESSION WITHOUT PRIOR PERMISSION OF DEEL ENGINEERING, PLLC, SHALL BE A VIOLATION OF COPYRIGHT LAW.

NO.	DATE	REVISIONS
1	10/5/2016	REVISIONS PER TECH REVIEW COMMENTS
2	10/23/2016	REVISIONS PER PB COMMENTS

NORTH CAROLINA PROFESSIONAL SEAL 025158 ENGINEER DAVID A. DEEL III

CERTIFICATION

GRADING PLAN

GRADING & DRAINAGE
FIRST FLIGHT HOTEL, LLC

KILL DEVIL HILLS — DARE — NORTH CAROLINA

COMMISSION NO.	P16004
DESIGNED BY	DAD
DRAWN BY	DAD
CHECKED BY	DAD
ISSUE DATE	8/14/2016
SHEET NO.	SW3

OF 4 SHEETS