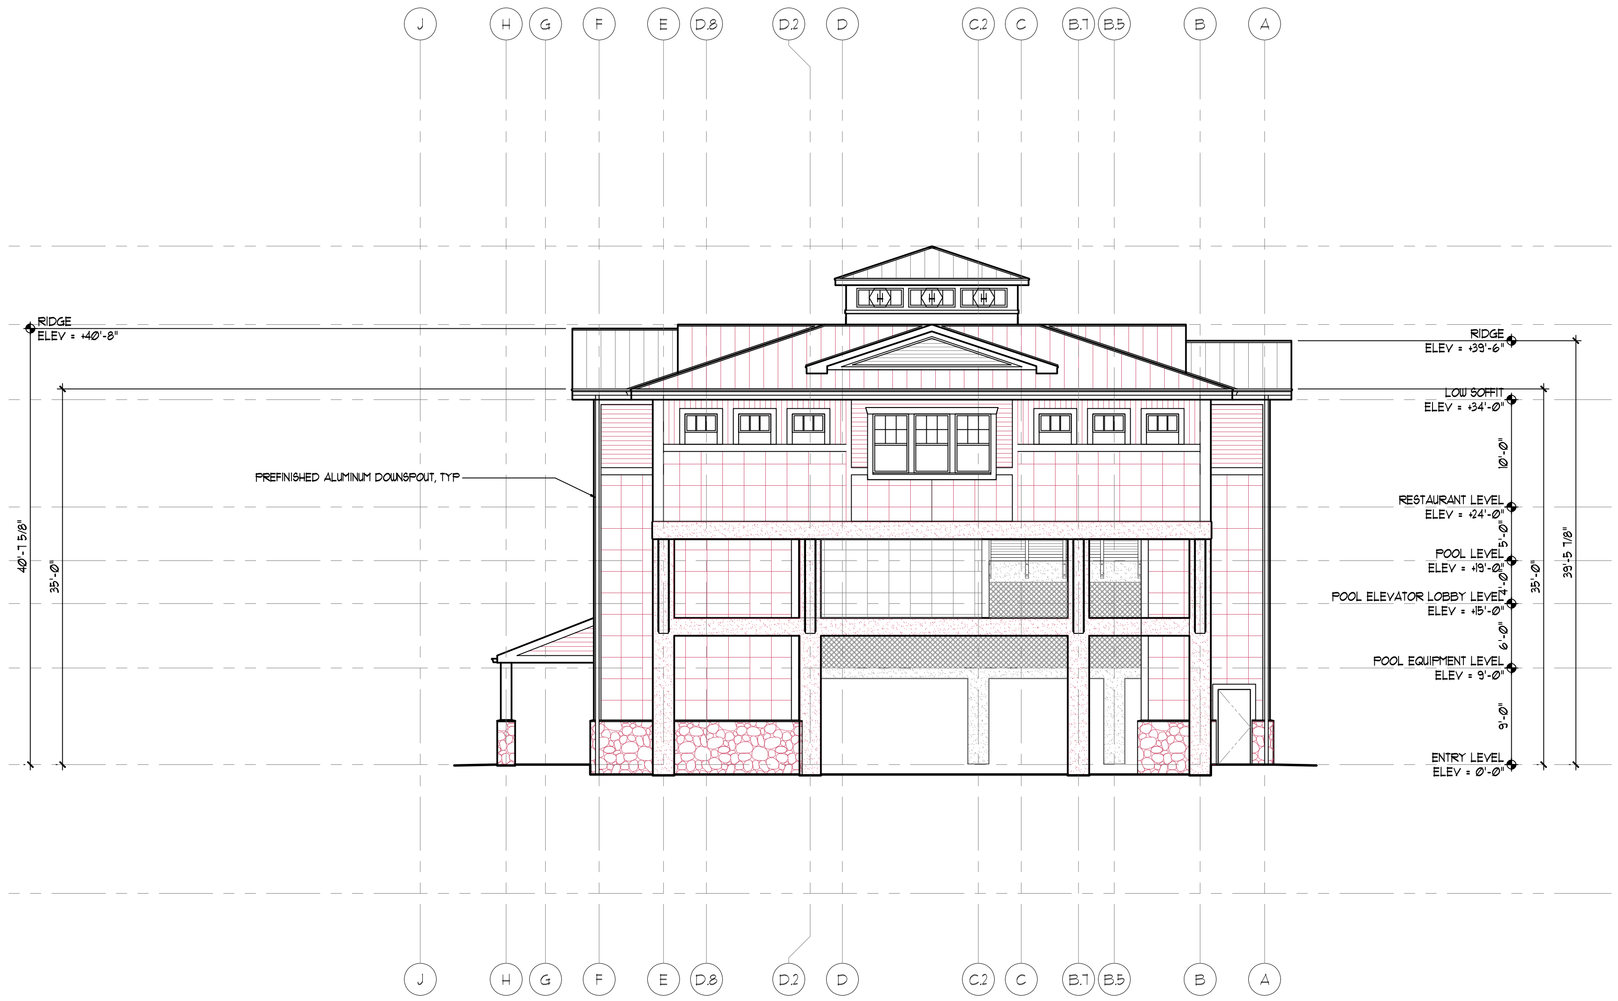

3 A101|A201 **WEST BUILDING ELEVATION**
SCALE: 1/8" = 1'-0"

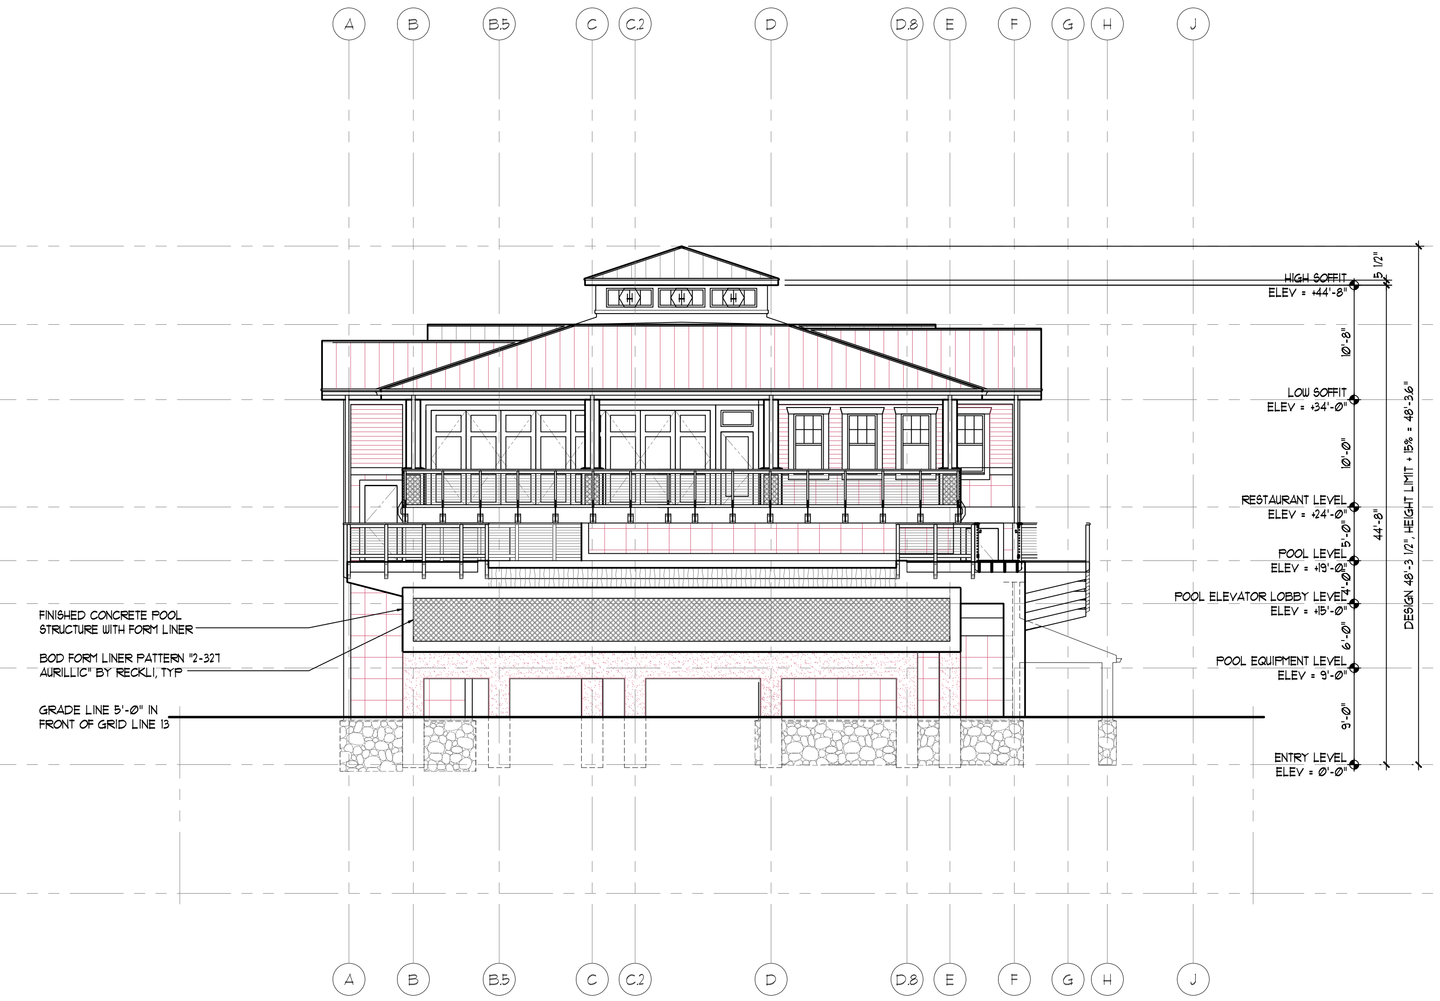

2 A101|A201 **EAST BUILDING ELEVATION**
SCALE: 1/8" = 1'-0"

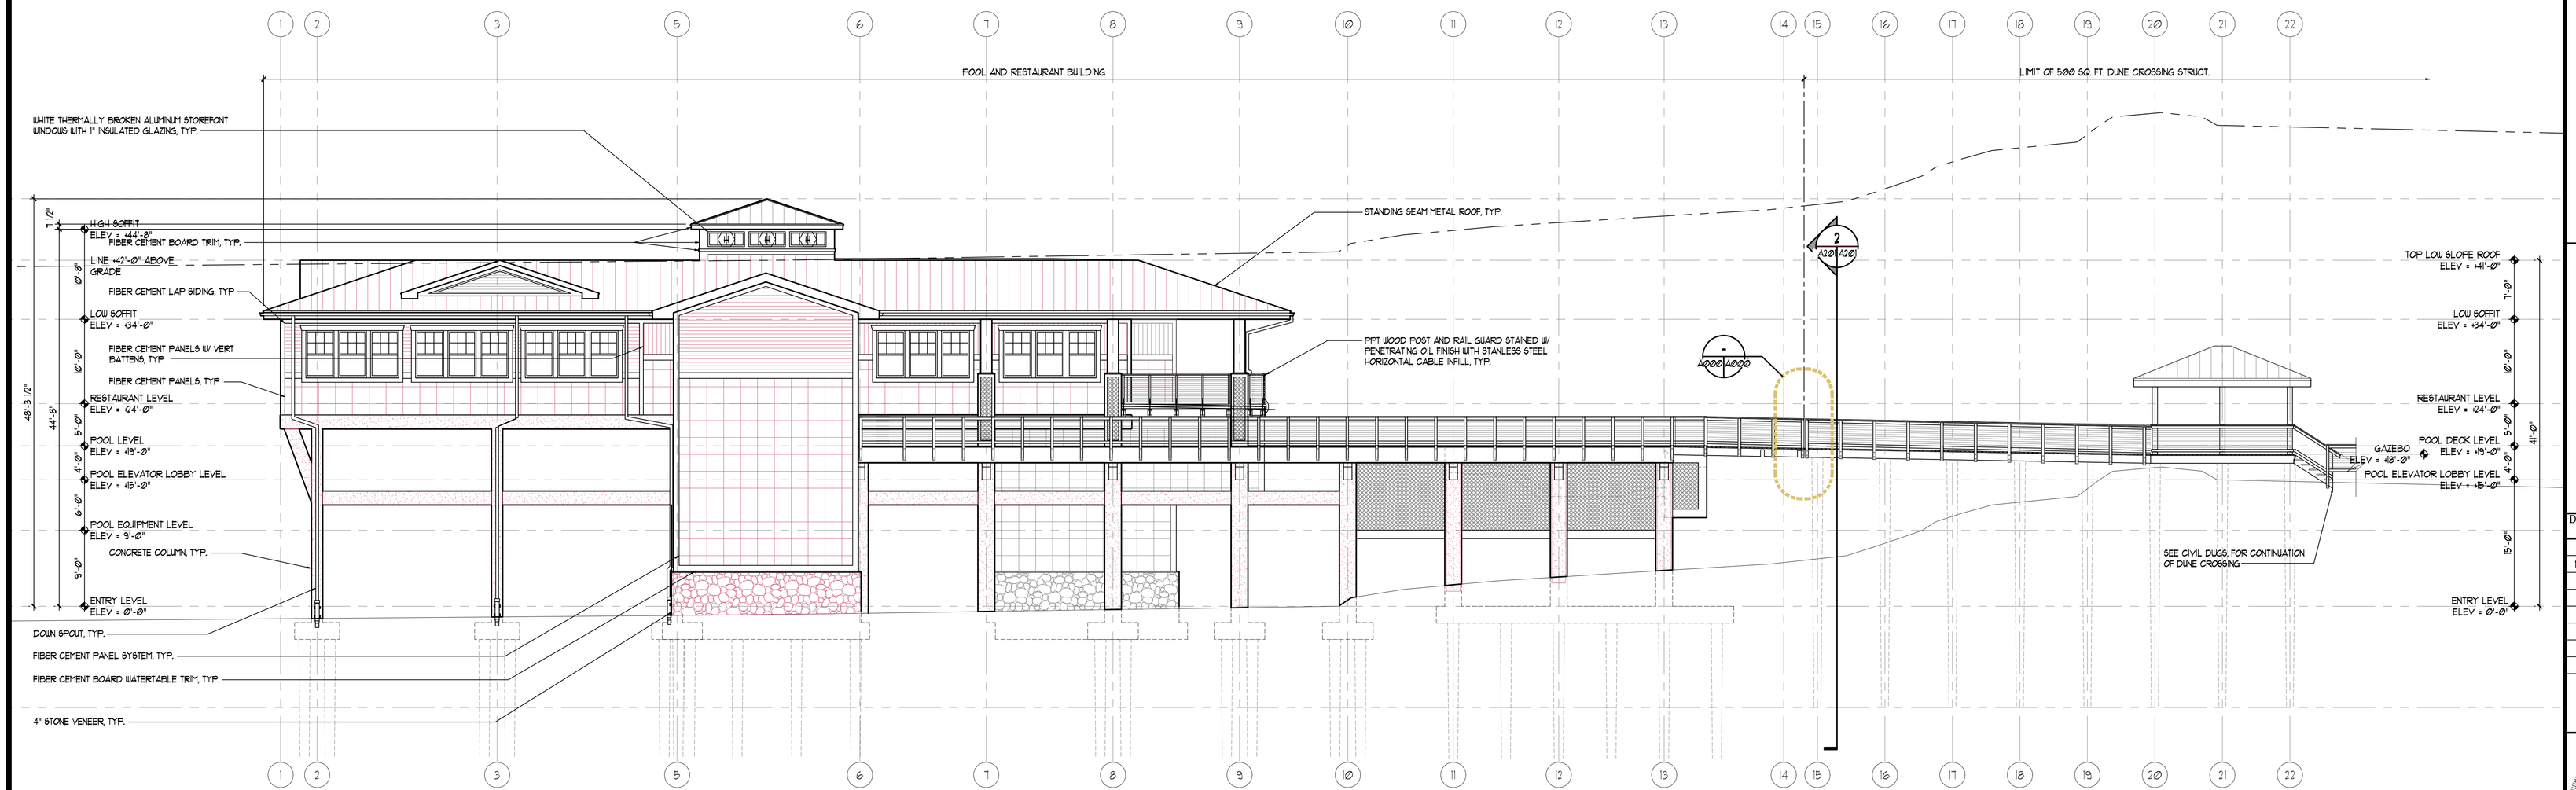

1 A101|A201 **SOUTH BUILDING ELEVATION**
APPROXIMATE ENTRY LEVEL ELEVATION PER CIVIL DRAWINGS 10.00'
SCALE: 1/8" = 1'-0"
SEE SHEET A202 FOR EXTERIOR MATERIAL AND FINISH LEGEND, TYP

nbj ARCHITECTURE
A Professional Limited Company
Grove Park Square
1570 Pavilion Road
Glen Allen, Virginia 23059
P: (804) 273-9843
fax: (804) 273-9811

DEVELOPED BY
FIRST FLIGHT HOTEL, LLC

SWIMMING POOL + LOUNGE
@ 2029 + 2031
SOUTH VIRGINIA DARE TRAIL
OUTER BANKS
TOWN OF KILL DEVIL HILLS, NORTH CAROLINA

WEST, SOUTH + EAST
BUILDING ELEVATION

Date:
OCTOBER 21, 2016

REVISIONS	
NO.	DATE

NILKANTH R. BHATT
REGISTERED ARCHITECT
9319
10-04-2016
NORTH CAROLINA
RICHMOND, VIRGINIA

Sheet
A201

DESIGN DEVELOPMENT
Architect's Project Number:
205030
File Name:
A100-Series-Elevs-4230-TLFMNC

THIS DRAWING AND SPECIFICATION, DESIGNS, CONCEPTS, & DATA EXISTS BY STATUTORY COPYRIGHT LAW & COMMON LAW. THE USE, REPRODUCTION OR DISTRIBUTION OF THIS DOCUMENT, IN WHOLE OR IN PART, WITHOUT THE EXPRESSED WRITTEN CONSENT OF nbj ARCHITECTURE, INC. IS STRICTLY PROHIBITED.