GLAZING AREA PERCENTAGE BY ELEVATION AND LEVEL

ELEVATION & LEVEL	AREA (SQ FT)	GLAZING (SQ FT)	% GLAZING AREA
WEST ELEVATION			
GROUND LEVEL	552	0	0%
POOL LEVEL	548	0	0%
RESTAURANT LEVEL	1,024	124	12.1%
ELEVATION SUBTOTAL	2,124	124	5.8%
SOUTH ELEVATION			
GROUND LEVEL	749	0	0%
POOL LEVEL	710	0	0%
RESTAURANT LEVEL	1,247	314	25.2%
ELEVATION SUBTOTAL	2,706	314	11.4%
EAST ELEVATION			
GROUND LEVEL	922	0	0%
POOL LEVEL	315	0	0%
RESTAURANT LEVEL	791	267.42	33.8%
ELEVATION SUBTOTAL	2,028	267.42	13.2%
NORTH ELEVATION			
GROUND LEVEL	795	46.25	5.8%
POOL LEVEL	771	60.50	7.8%
RESTAURANT LEVEL	1,348	174.35	12.9%
ELEVATION SUBTOTAL	2,914	281.10	9.6%

EXTERIOR FINISH AND MATERIAL LEGEND

PATTERN / SYMBOL	ID	DESCRIPTION	BASIS OF DESIGN	COLOR / FINISH	NOTES:
	FCB-1	FIBER CEMENT 4/4 TRIM BOARD, WIDTHS 3.5, 5.5, 7.25, 9.25 & 11.25	"HARDIE TRIM" BY JAMES HARDIE	-	-
	FCB-2	FIBER CEMENT 5/4 TRIM BOARD, WIDTHS 3, 4, 5, 6, 8, 10 & 12	"PLYCEM" BY ALLURA	-	-
	FCB-3	FIBER CEMENT HORIZONTAL LAP SIDING 6" EXPOSURE	"HARDIE PLANK" LAP SIDING BY JAMES HARDIE	-	-
	FCB-4	FIBER CEMENT PANELS VERTICAL REVEAL @ 8" O.C. HORIZ	"HARDIE PANEL" VERTICAL SIDING BY JAMES HARDIE	-	-
	FCB-5	FIBER CEMENT PANEL SYSTEM W/ EXPOSED FASTENING		-	-
	FCB-6	FIBER CEMENT PANELS, TEXTURE - STUCCO	"HARDIE PANEL" VERTICAL SIDING BY JAMES HARDIE	-	-
	FCB-7	FIBER CEMENT VENTED SOFFIT PANELS, TEXTURE -	"HARDIE SOFFIT" VENTILATED SOFFIT PANELS BY JAMES HARDIE	-	-
	ST-1	4" THICK VENEER STONE RIVER COBBLES		-	-
	MR-1	2" HIGH @ 1'-4" O.C. STANDING SEAM METAL ROOF SYSTEM		-	-
	MR-2	FULLY SOLDERED FLAT SEAM STAINLESS STEEL ROOF SYSTEM		-	-
	MTL-1	HORIZONTAL STAINLESS STEEL "CABLE RAIL" SYSTEM @ 3" O.C.		-	-
	SPR-1	WHITE FULLY ADHERED SINGLE PLY ROOF MEMBRANE SYSTEM		-	-
	CONC-1	EXPOSED FINISHED CONCRETE, FORM LINER "XXXXXXXX"		-	-

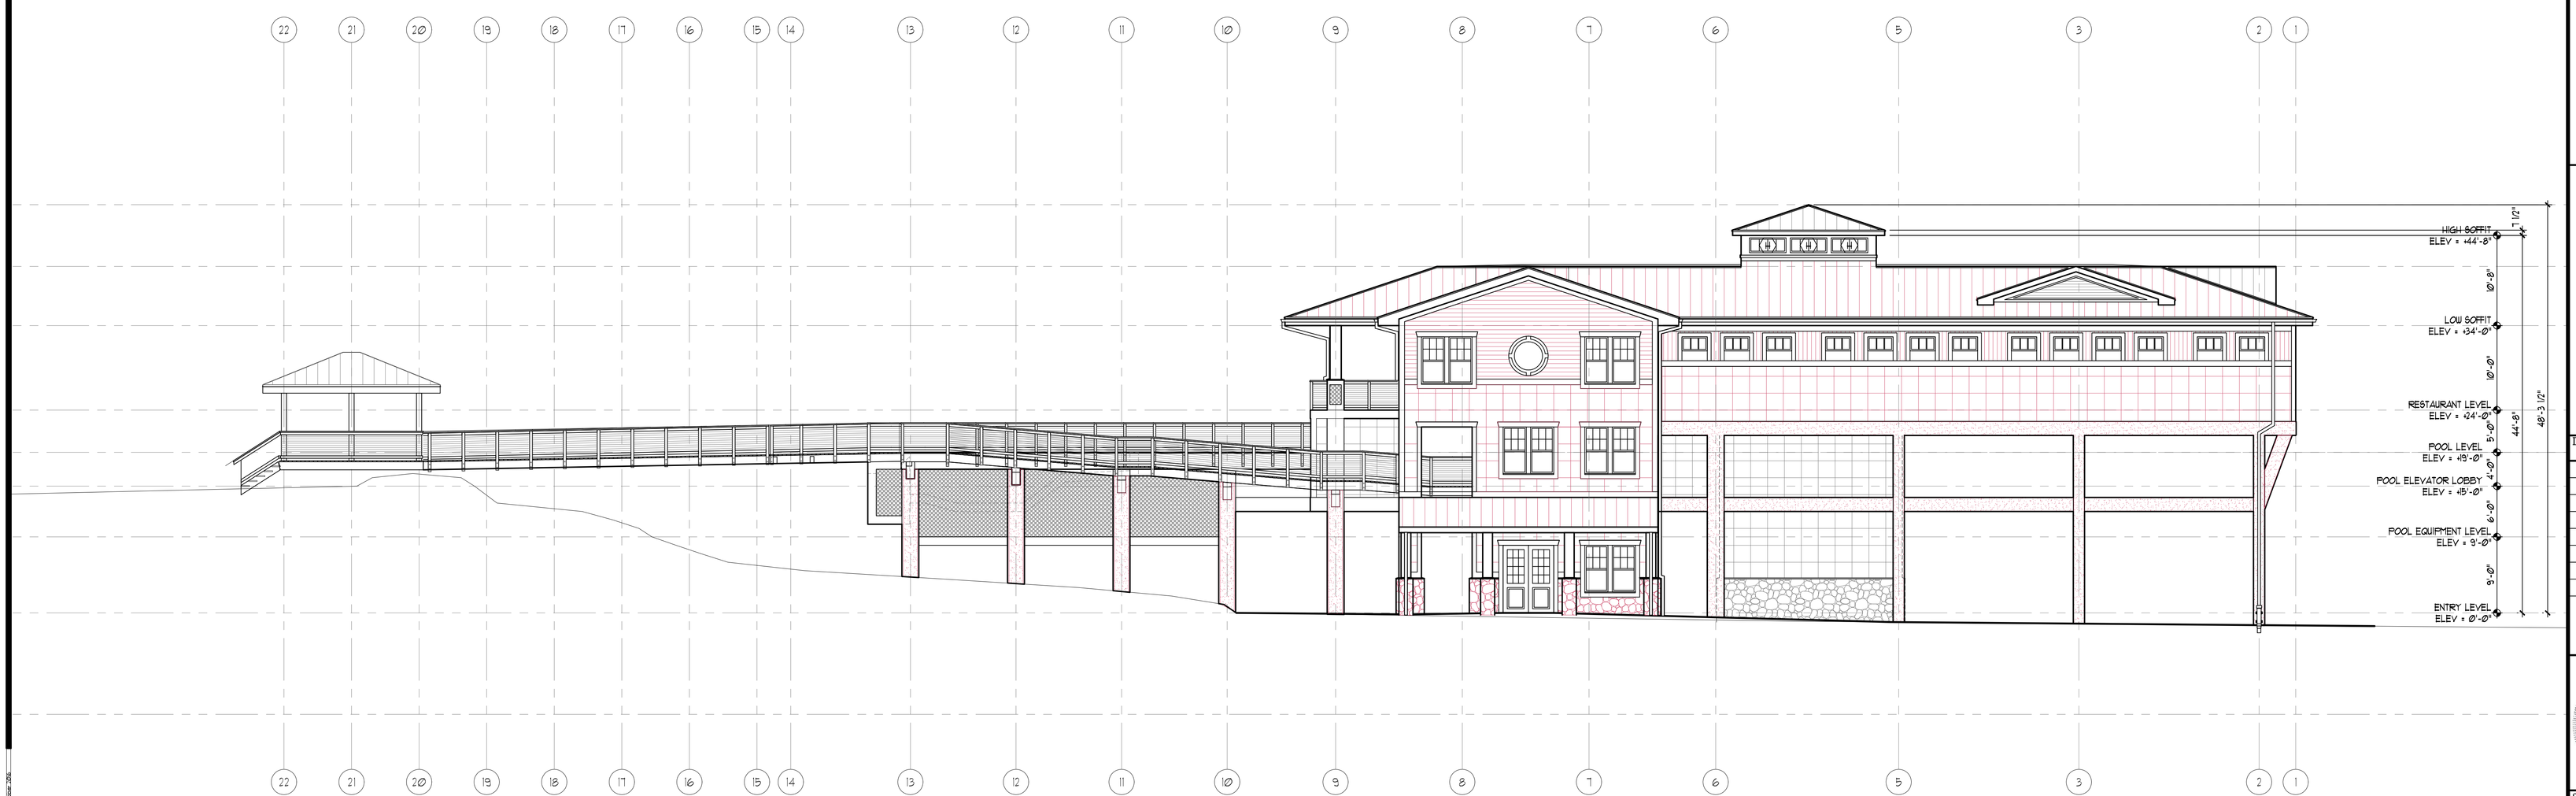

APPROXIMATE ENTRY LEVEL ELEVATION PER CIVIL DRAWINGS 10.00'

1 A101 A202

NORTH BUILDING ELEVATION

SCALE: 1/8" = 1'-0"

nbj ARCHITECTURE
A Professional Limited Company
Grove Park Square
1570 Pavilion Road
Glen Allen, Virginia 23059
P: (804) 273-8843
fax: (804) 273-9811

TownePlace SUITES Marriott

DEVELOPED BY
FIRST FLIGHT HOTEL, LLC

SWIMMING POOL + LOUNGE
@ 2029 + 2031
SOUTH VIRGINIA DARE TRAIL
OUTER BANKS
TOWN OF KILL DEVIL HILLS, NORTH CAROLINA

NORTH
BUILDING ELEVATION

Date:
OCTOBER 21, 2016

REVISIONS	
NO.	DATE

NILKANTH R. BHATT
REGISTERED ARCHITECT
9319
10-04-2016
NORTH CAROLINA
RICHMOND, VIRGINIA

Sheet
A202

DESIGN DEVELOPMENT

Architect's Project Number:
2050330

File Name:
A100-Series-Elevs-4230-TUPRNC

THIS DRAWING AND DESIGN, INCLUDING, BUT NOT LIMITED TO, ALL TEXT, DIMENSIONS, DETAILS, DIAGRAMS, CONCEPTS, IDEAS, AND OTHER INFORMATION CONTAINED HEREIN, IS THE PROPERTY OF NBJ ARCHITECTURE, AND IS THE PROPERTY OF THE ARCHITECT OF RECORD. NO PART OF THIS DOCUMENT MAY BE REPRODUCED OR TRANSMITTED IN ANY FORM OR BY ANY MEANS, ELECTRONIC OR MECHANICAL, INCLUDING PHOTOCOPYING, RECORDING, OR BY ANY INFORMATION STORAGE AND RETRIEVAL SYSTEM, WITHOUT THE PRIOR WRITTEN PERMISSION OF NBJ ARCHITECTURE.