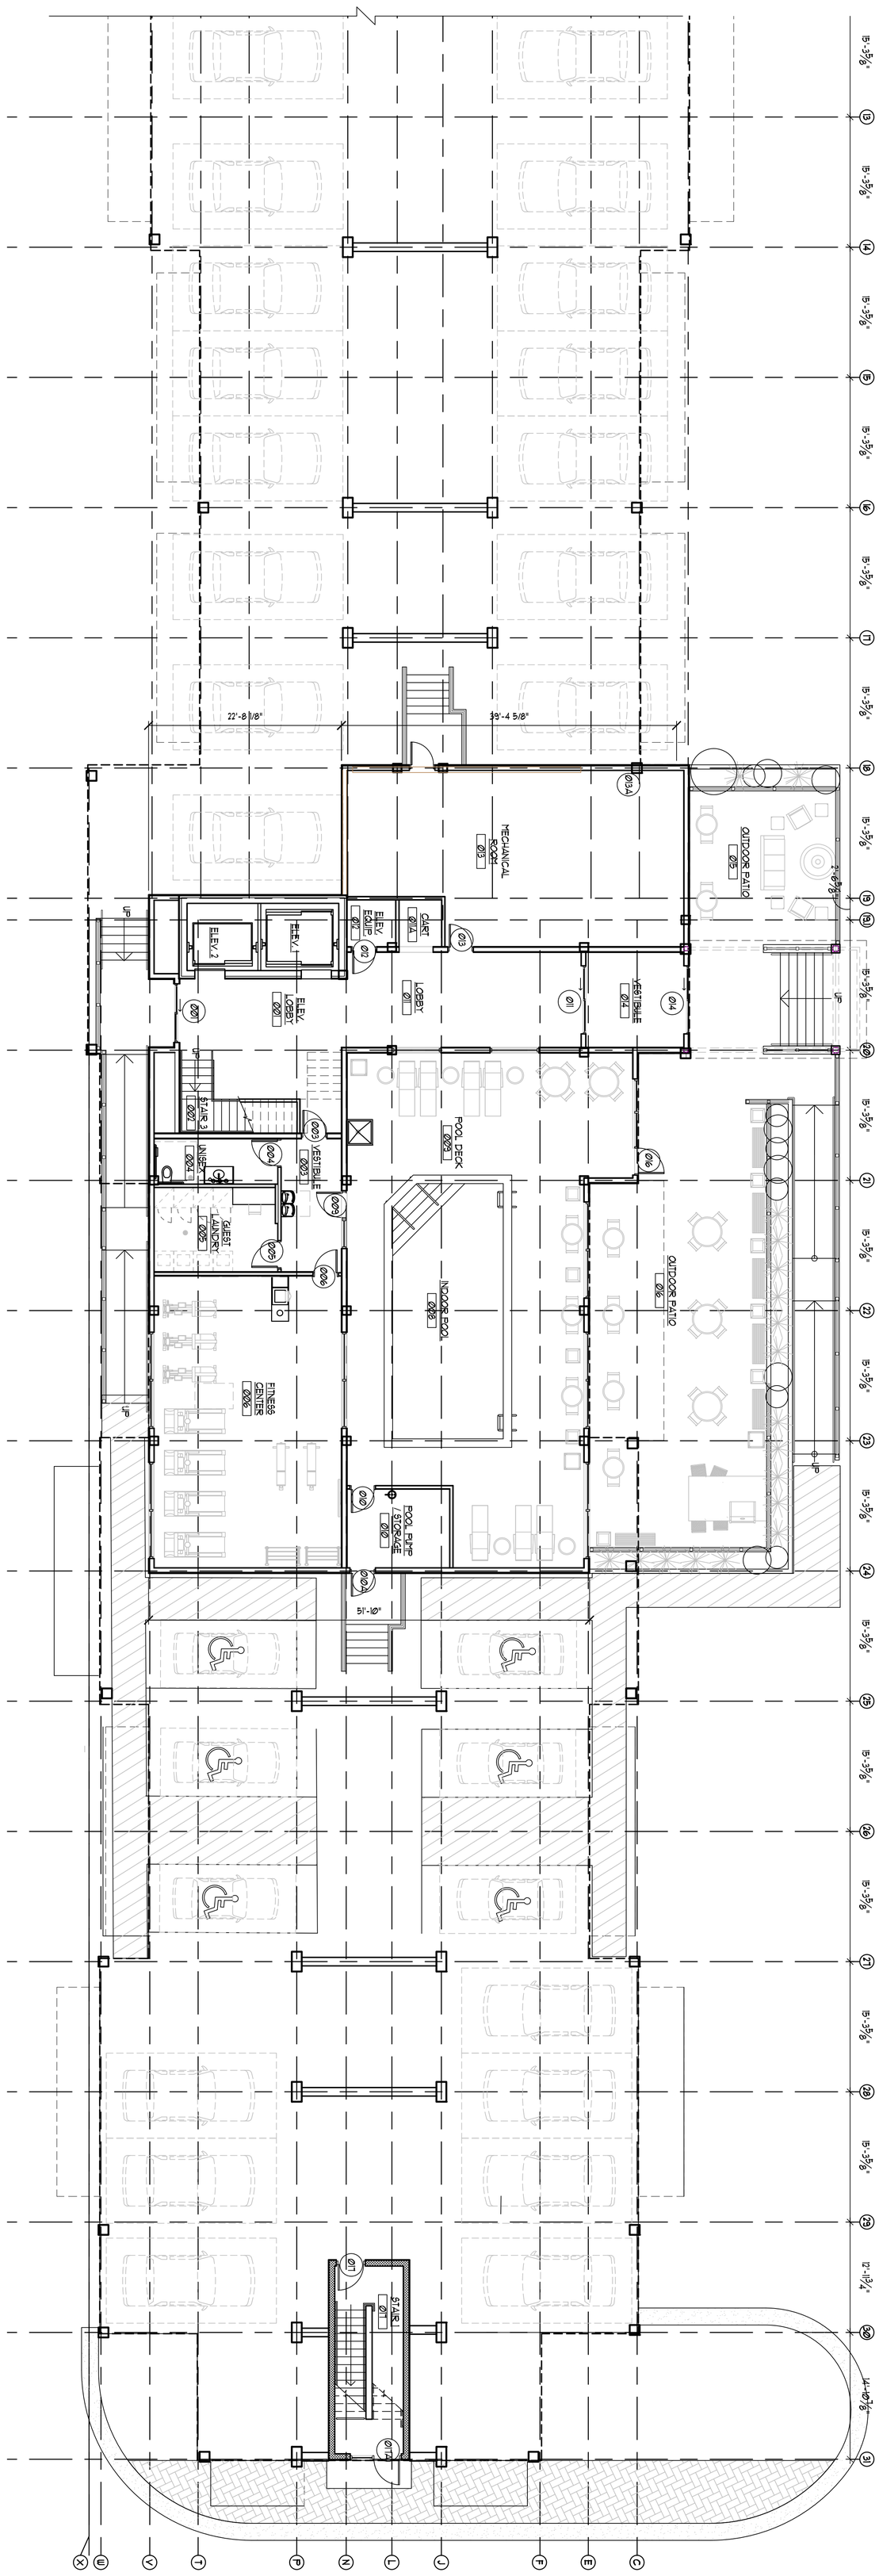

1 A100 | A100

ENTRY LEVEL PLAN

SCALE: 1/8" = 1'-0"

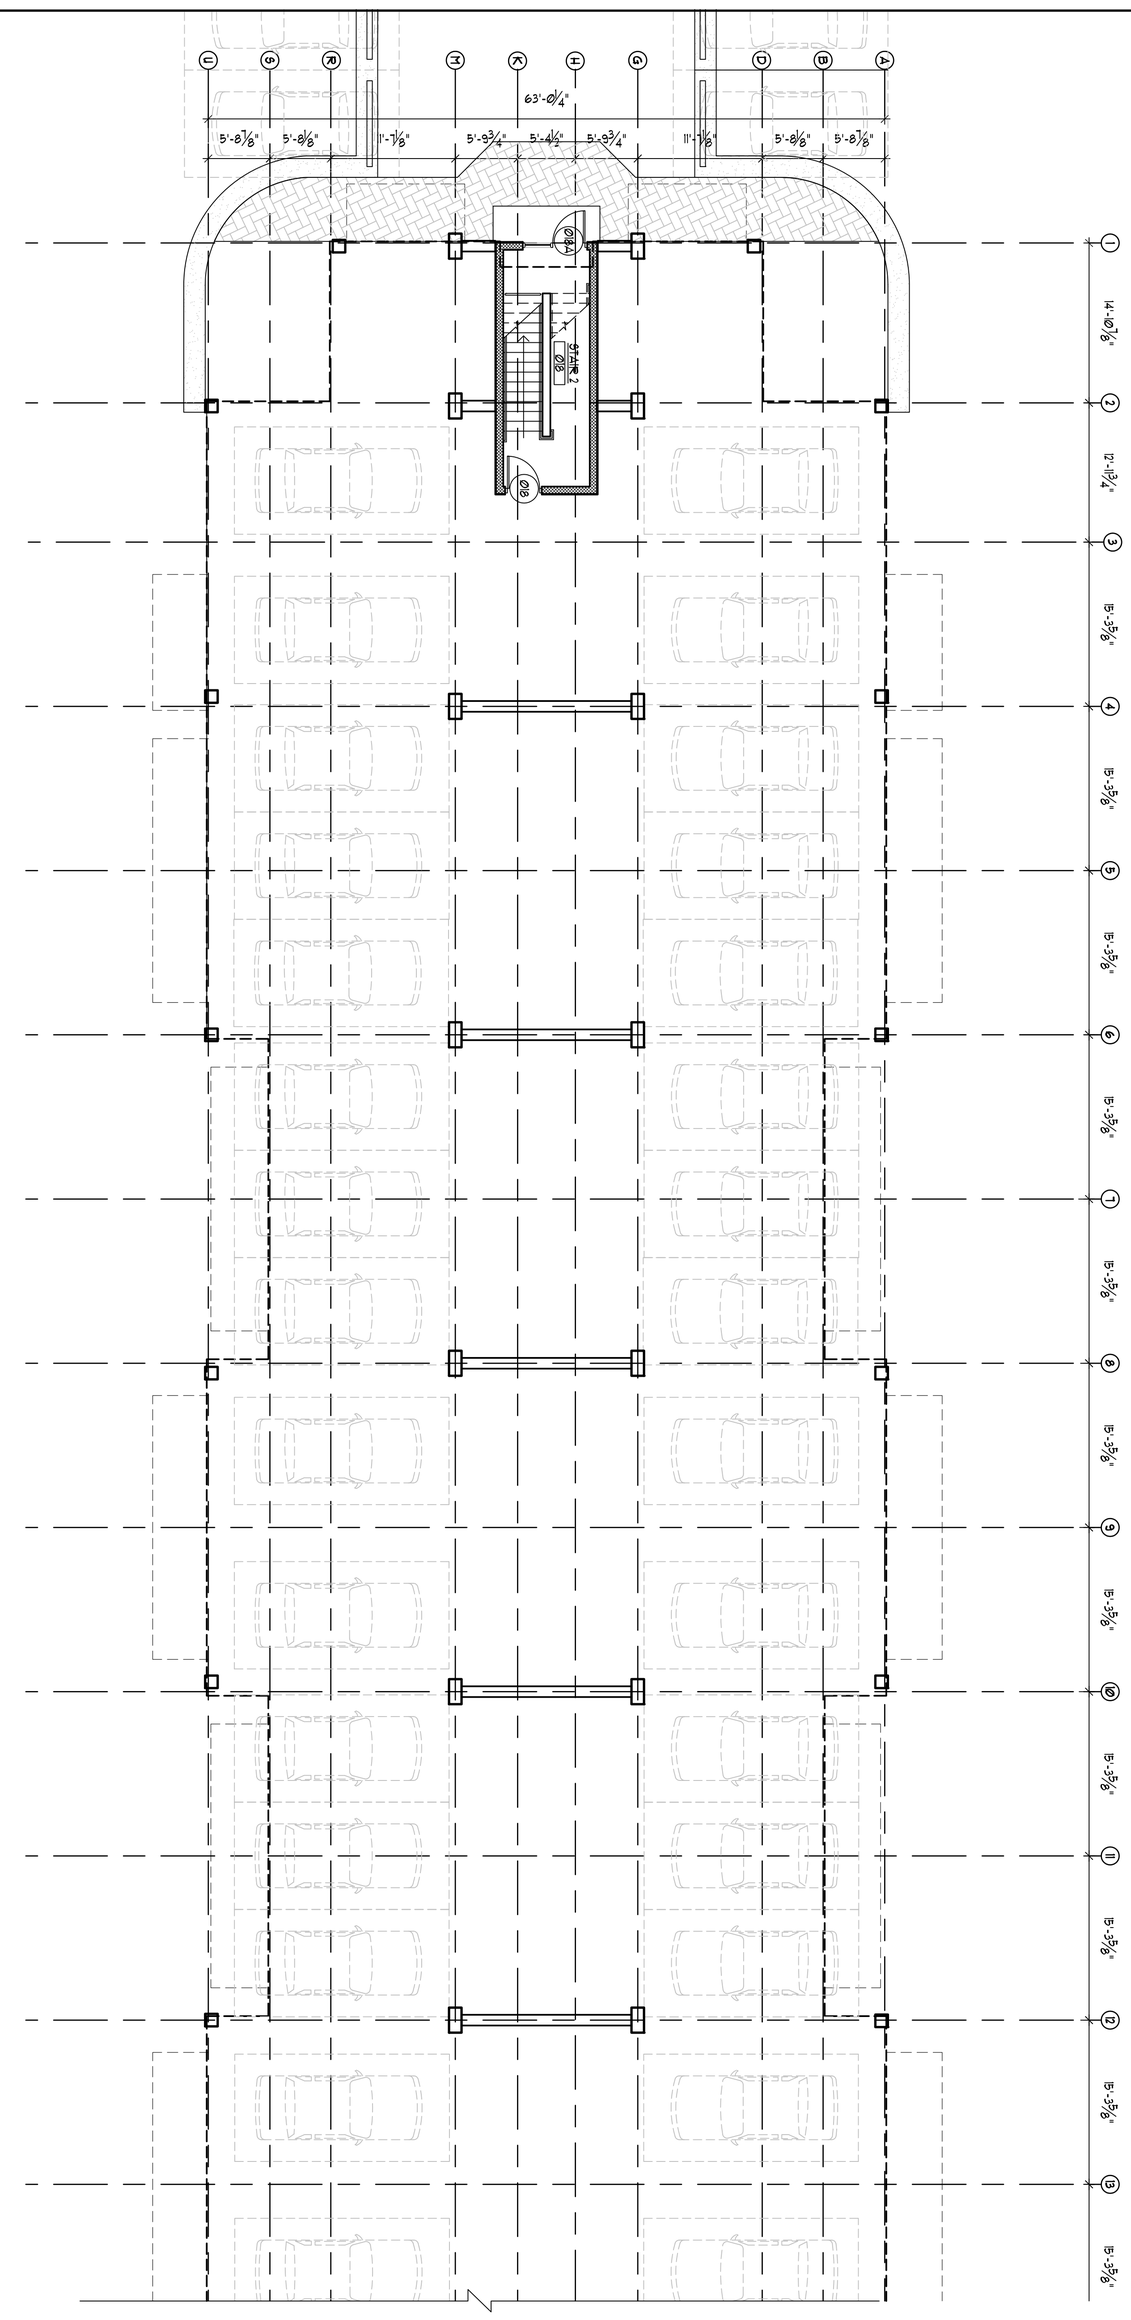

QUESTROOM MIX

	ENTRY LVL.	FIRST FL.	SECOND FL.	THIRD FL.	TOTAL
KING STUDIO		19	24	24	67
H/C KING STUDIO		-	2	2	4
Q/Q STUDIO		19	24	24	67
H/C Q/Q STUDIO		-	1	1	2
ONE BEDRM SUITE		3	3	4	10
H/C ONE BEDRM SUITE		1	1	-	2
TOTAL	42	42	55	55	152
AREA	4,833 SF	26,382 SF	26,382 SF	26,382 SF	83,977 SF

Sheet A100

File Number A09

Date: OCTOBER 21, 2016

REVISIONS

NO.	DATE

ENTRY LEVEL PLAN

A DEVELOPMENT BY:
FIRST FLIGHT HOTEL, LLC.

TownePlace SUITES Marriott

TOWNEPLACE SUITES
OUTER BANKS, NC

nbj ARCHITECTURE
A Professional Limited Company
Grove Park Square
11537-B Nuckols Road
Glen Allen, Virginia 23059
www.nbjarch.com (804) 273-9811 (804) 273-9843