MATERIAL LEGEND

1		HARDY PANEL: BLUE
2		HARDY PANEL: WHITE
3		HARDY PLANK 1: WHITE
4		HARDY PLANK 2: YELLOW
5		HARDY PLANK 3: BROWN
6		HARDY PLANK 4: WHITE

NOTES:

1. ALL EXTERIOR GLAZING IN DOORS AND WINDOWS TO BE CLEAR TEMPERED GLAZING WITH LOW E COATING ON 2ND SURFACE. EXTERIOR REFLECTIVITY TO LESS THAN 7%.
2. PTAC GRILL COLOR TO MATCH ADJECENT FINISH COLORS
3. FINAL COLORS TO BE APPROAVED BY FRANCHISE

CALCULATIONS

	FACADE	WINDOWS (%)	ROOF (%)
EAST	3,317 SF	860 SF (26%)	600 SF (25%)
WEST	3,317 SF	860 SF (26%)	600 SF (25%)
NORTH	18,574 SF	6,038 SF (32%)	3,719 SF (29%)
SOUTH	18,292 SF	6,006 SF (33%)	3,727 SF (30%)
TOTAL	42,940 SF	13,764 SF	8,646 SF

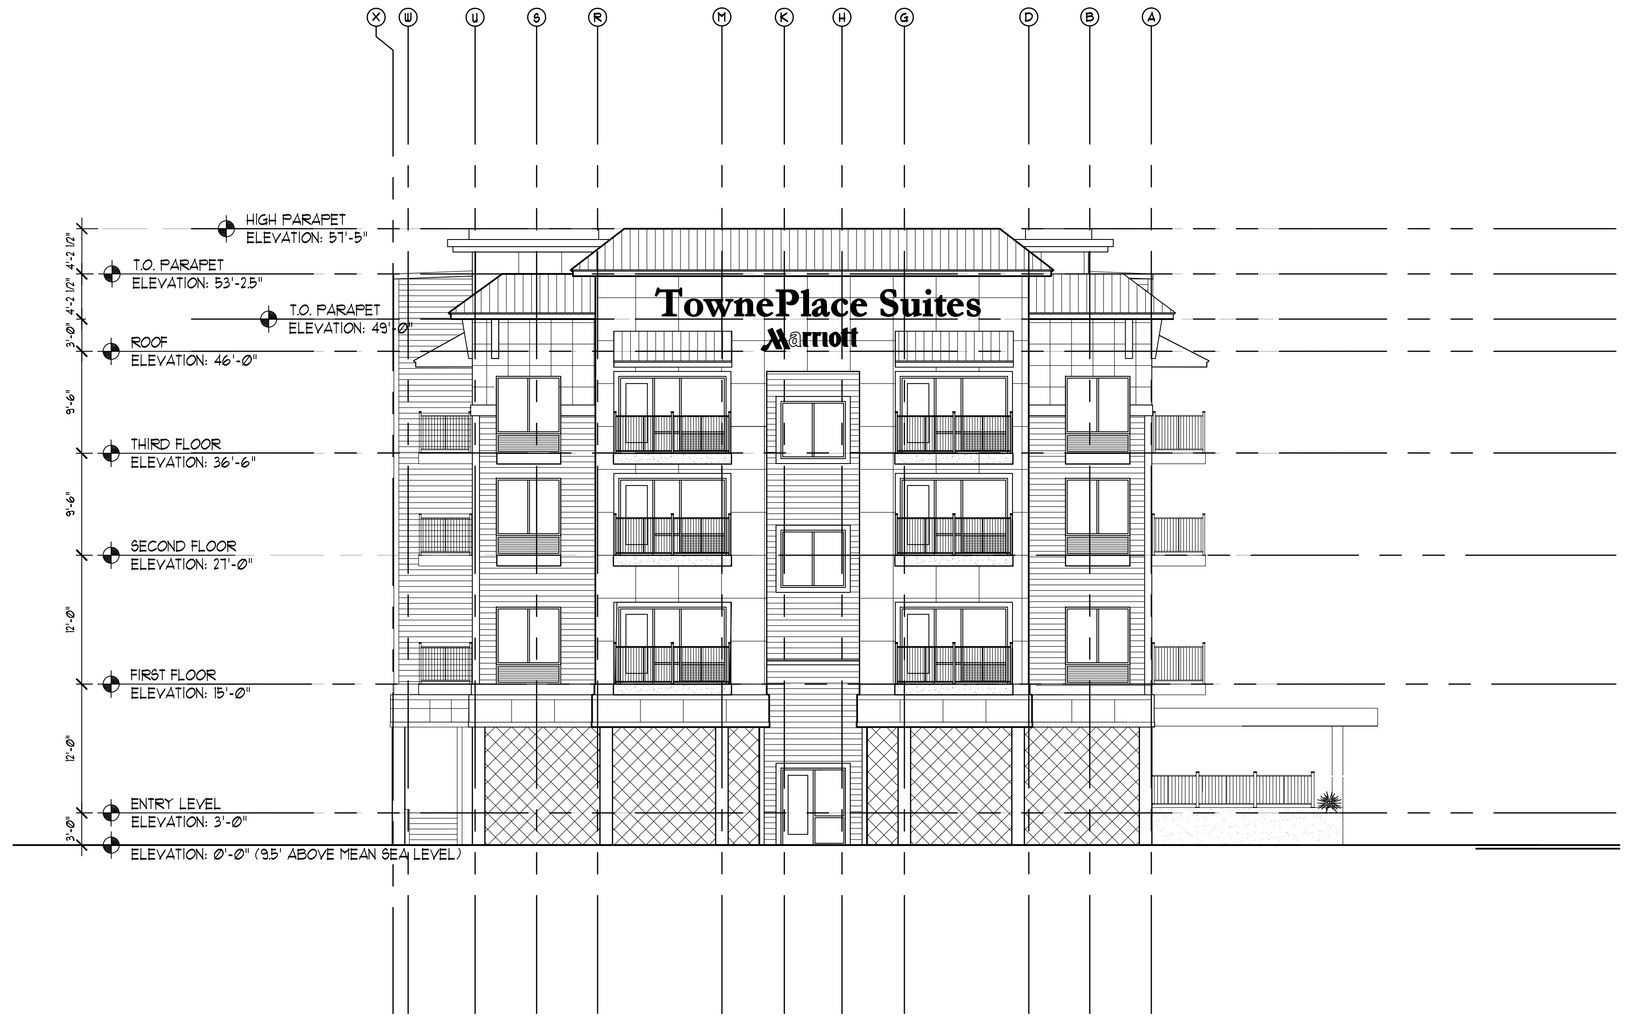

2 A101 A202 EAST ELEVATION

SCALE: 1/8" = 1'-0"

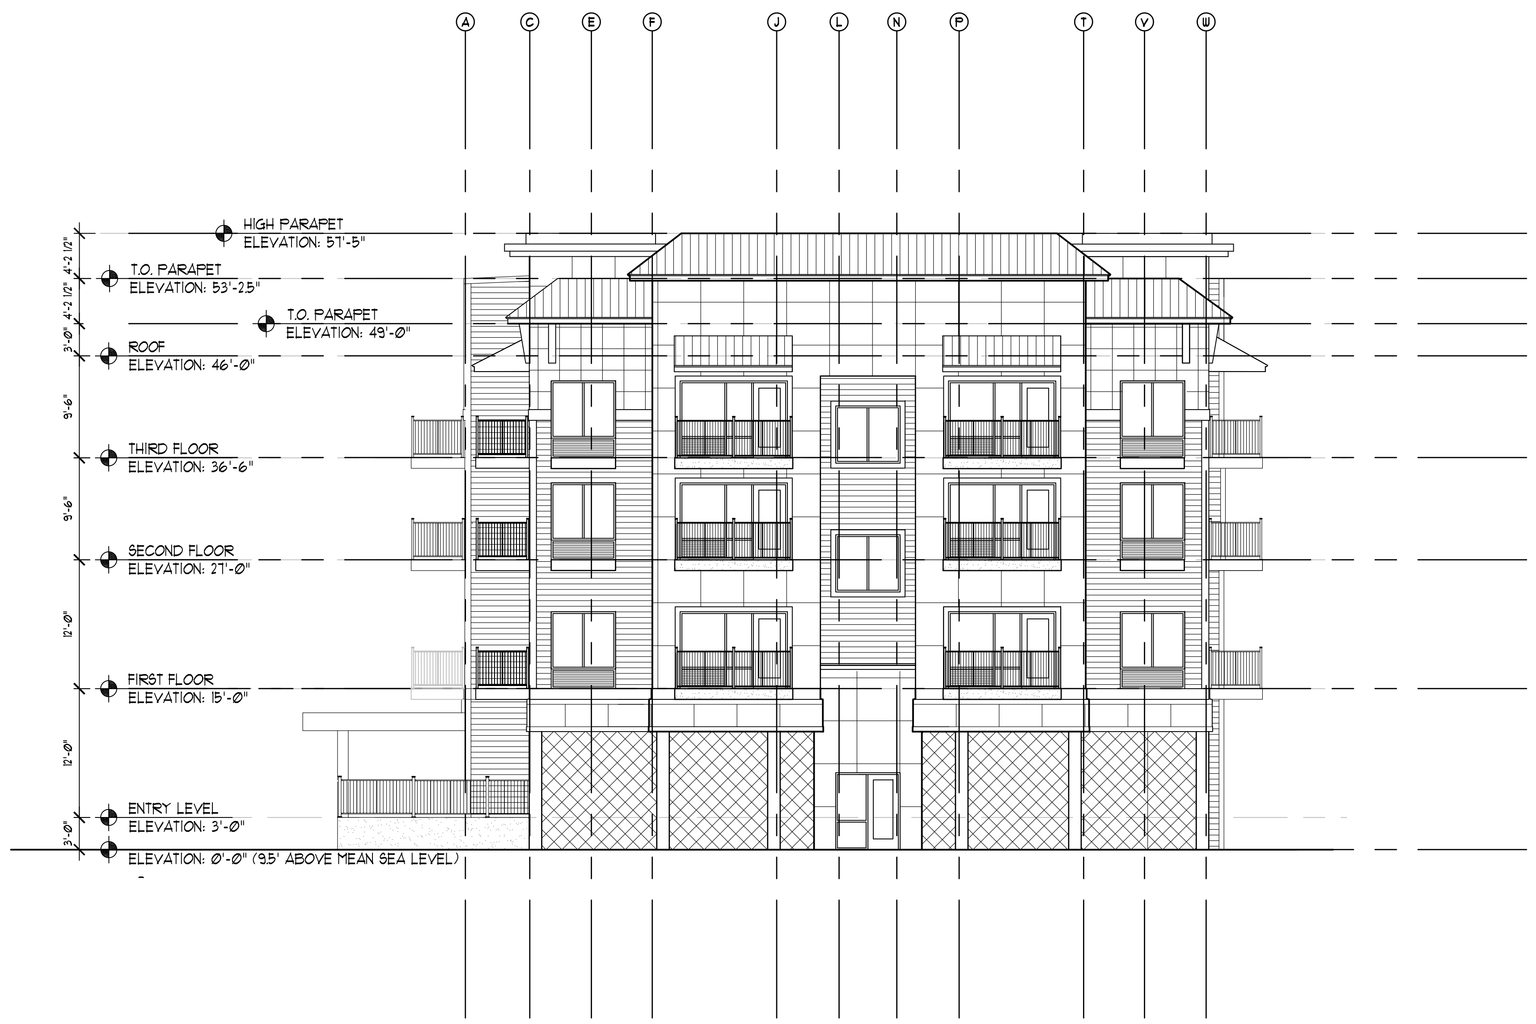

1 A101 A202 WEST ELEVATION

SCALE: 1/8" = 1'-0"

nbj ARCHITECTURE
Alexander Nuckols Bradshaw
Christopher Paul Stephens
11537-B Nuckols Road
Glen Allen, Virginia 23059
www.nbjarch.com ☎ (804) 273-9811 (804) 273-9843

TOWNEPLACE SUITES
OUTER BANKS, NC

A DEVELOPMENT BY:
FIRST FLIGHT HOTEL, LLC.

EAST AND WEST SIDE ELEVATION

Date:
OCTOBER 21 2016

REVISIONS	
NO.	DATE

ALEXANDER R. BRADSHAW
LICENSED ARCHITECT
9319
10-21-2016
COMMONWEALTH OF VIRGINIA

Sheet
A202

File Number
A201 ELEVATIONS