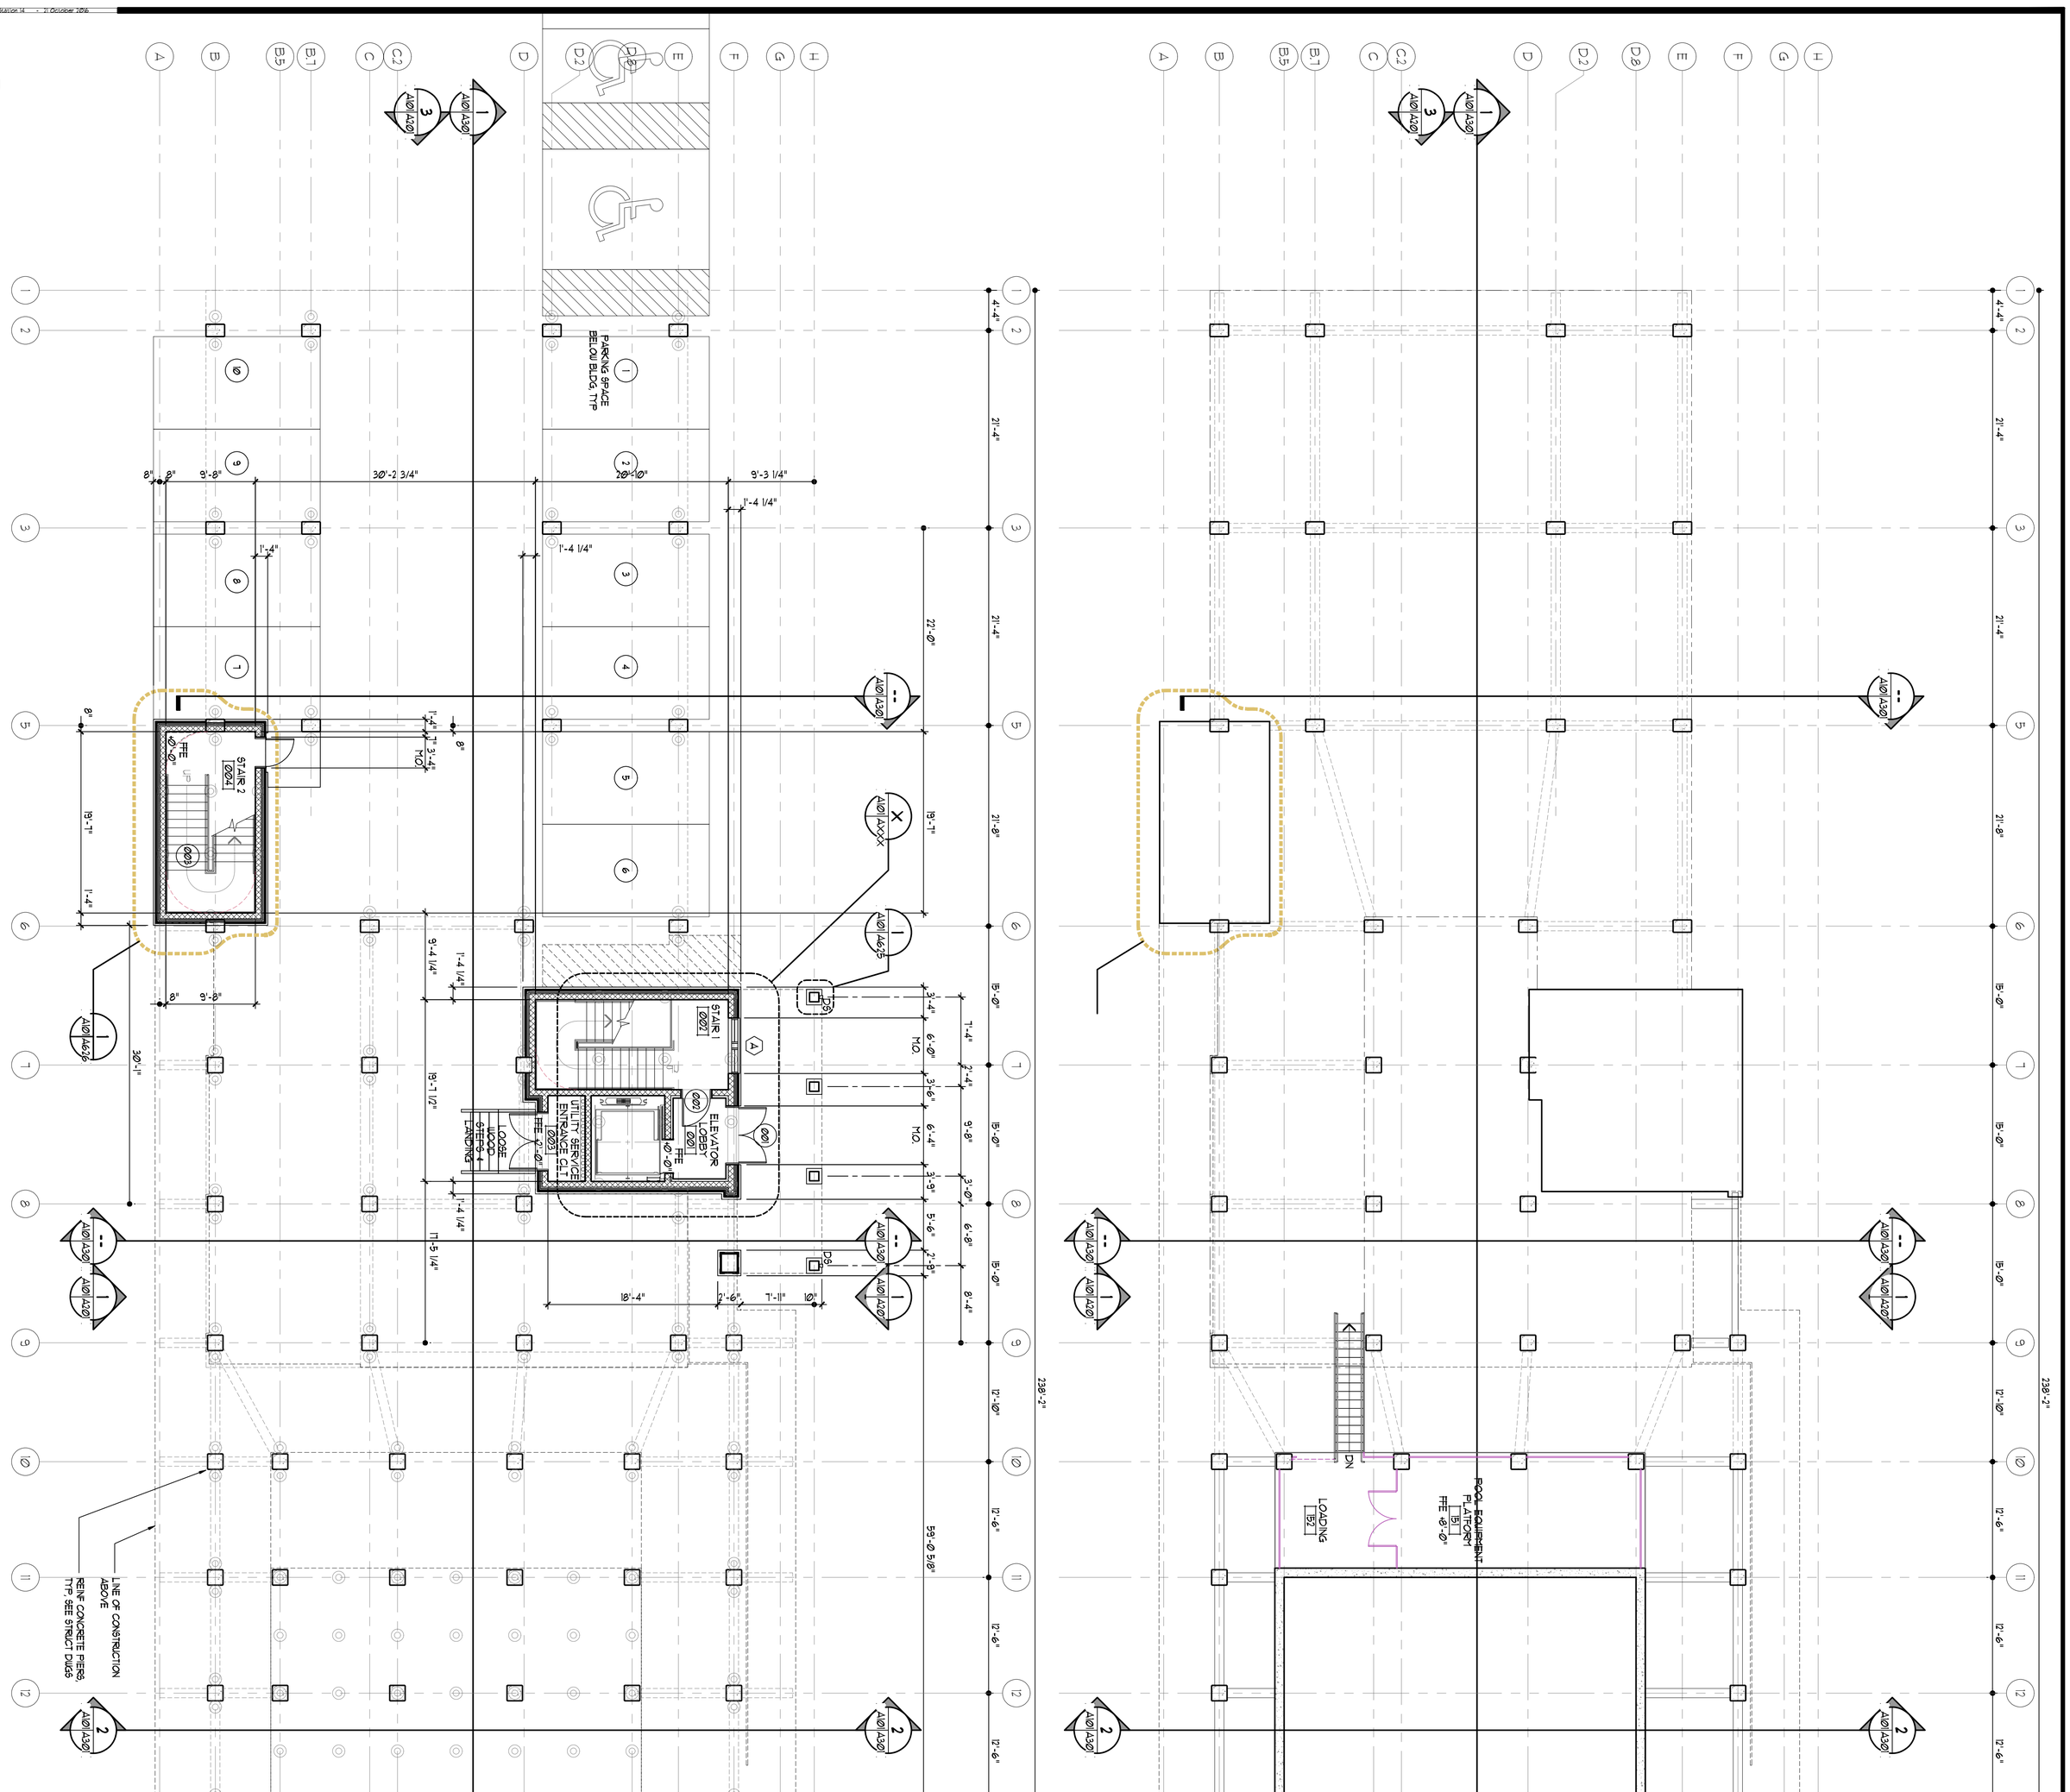

GROUND LEVEL PLAN

SCALE: 1/8" = 1'-0"

OCEANFRONT BUILDING AREA SUMMARY

LEVEL - DESCRIPTION	ELEVATION	AREA (SQ FT) ENCLOSED	COVERED	OPEN	DUNE XING	SUBTOTAL
1 - ELEVATOR LOBBY	0.00'	188	0	0	0	188
15 - POOL EQUIPMENT	+9.00'	1,100	0	0	0	1,100
15 - POOL LOBBY + TLTS	+15.00'	1,111	0	0	0	1,111
2 - POOL DECK + BRIDGE	+19.00'	0	0	4,441	0	4,333
3 - RESTAURANT + PATIO	+24.00'	5,590	101	0	492	6,231
SUBTOTALS		9,189	101	4,441	492	15,573

+ INCLUDES ADDITIONAL LENGTH OF DUNE CROSSING SHOWN ON CIVIL DWGS

GROUND FLOOR AND POOL EQUIPMENT PLATFORM PLANS

SWIMMING POOL + LOUNGE
@ 2029 + 2031
SOUTH VIRGINIA DARE TRAIL
OUTER BANKS
TOWN OF KILL DEVIL HILLS, NORTH CAROLINA

TownePlace SUITES Marriott

DEVELOPED BY
FIRST FLIGHT HOTEL, LLC

nbj ARCHITECTURE
A Professional Limited Company
Grove Park Square
11537-B Nuckols Road
Glen Allen, Virginia 23059
(804) 273-9843
fax: (804) 273-9811

Date: OCTOBER 21, 2016

REVISIONS

NO.	DATE

Sheet
A101

DESIGN DEVELOPMENT

Architect's Project Number: 1205120

File Name: A100-Series-Plans-4230-TWPKNC

© nbj ARCHITECTURE 2016 ALL RIGHTS RESERVED. THE ARCHITECTURAL WORKS DEPICTED HEREIN ARE THE SOLE PROPERTY OF nbj ARCHITECTURE AND MAY NOT BE CONSTRUCTED OR USED WITHOUT ITS EXPRESS WRITTEN PERMISSION. NO PERMISSION TO MODIFY OR REPRODUCE ANY OF THESE ARCHITECTURAL WORKS, INCLUDING WITHOUT LIMITATION THE CONSTRUCTION OF ANY BUILDING, IS EXPRESSED OR SHOULD BE IMPLIED FROM THE DELIVERY OF PRELIMINARY DRAWINGS OR UNSEALED CONSTRUCTION DRAWINGS. PERMISSION TO CONSTRUCT THE BUILDING DEPICTED IN SEALED CONSTRUCTION DRAWINGS IS EXPRESSLY CONDITIONED ON THE FULL AND TIMELY PAYMENT OF ALL FEES OTHERWISE DUE nbj ARCHITECTURE AND, IN THE ABSENCE OF ANY WRITTEN AGREEMENT TO THE CONTRARY, IS LIMITED TO A ONE-TIMEUSE ON THE SITE INDICATED BY THESE PLANS.