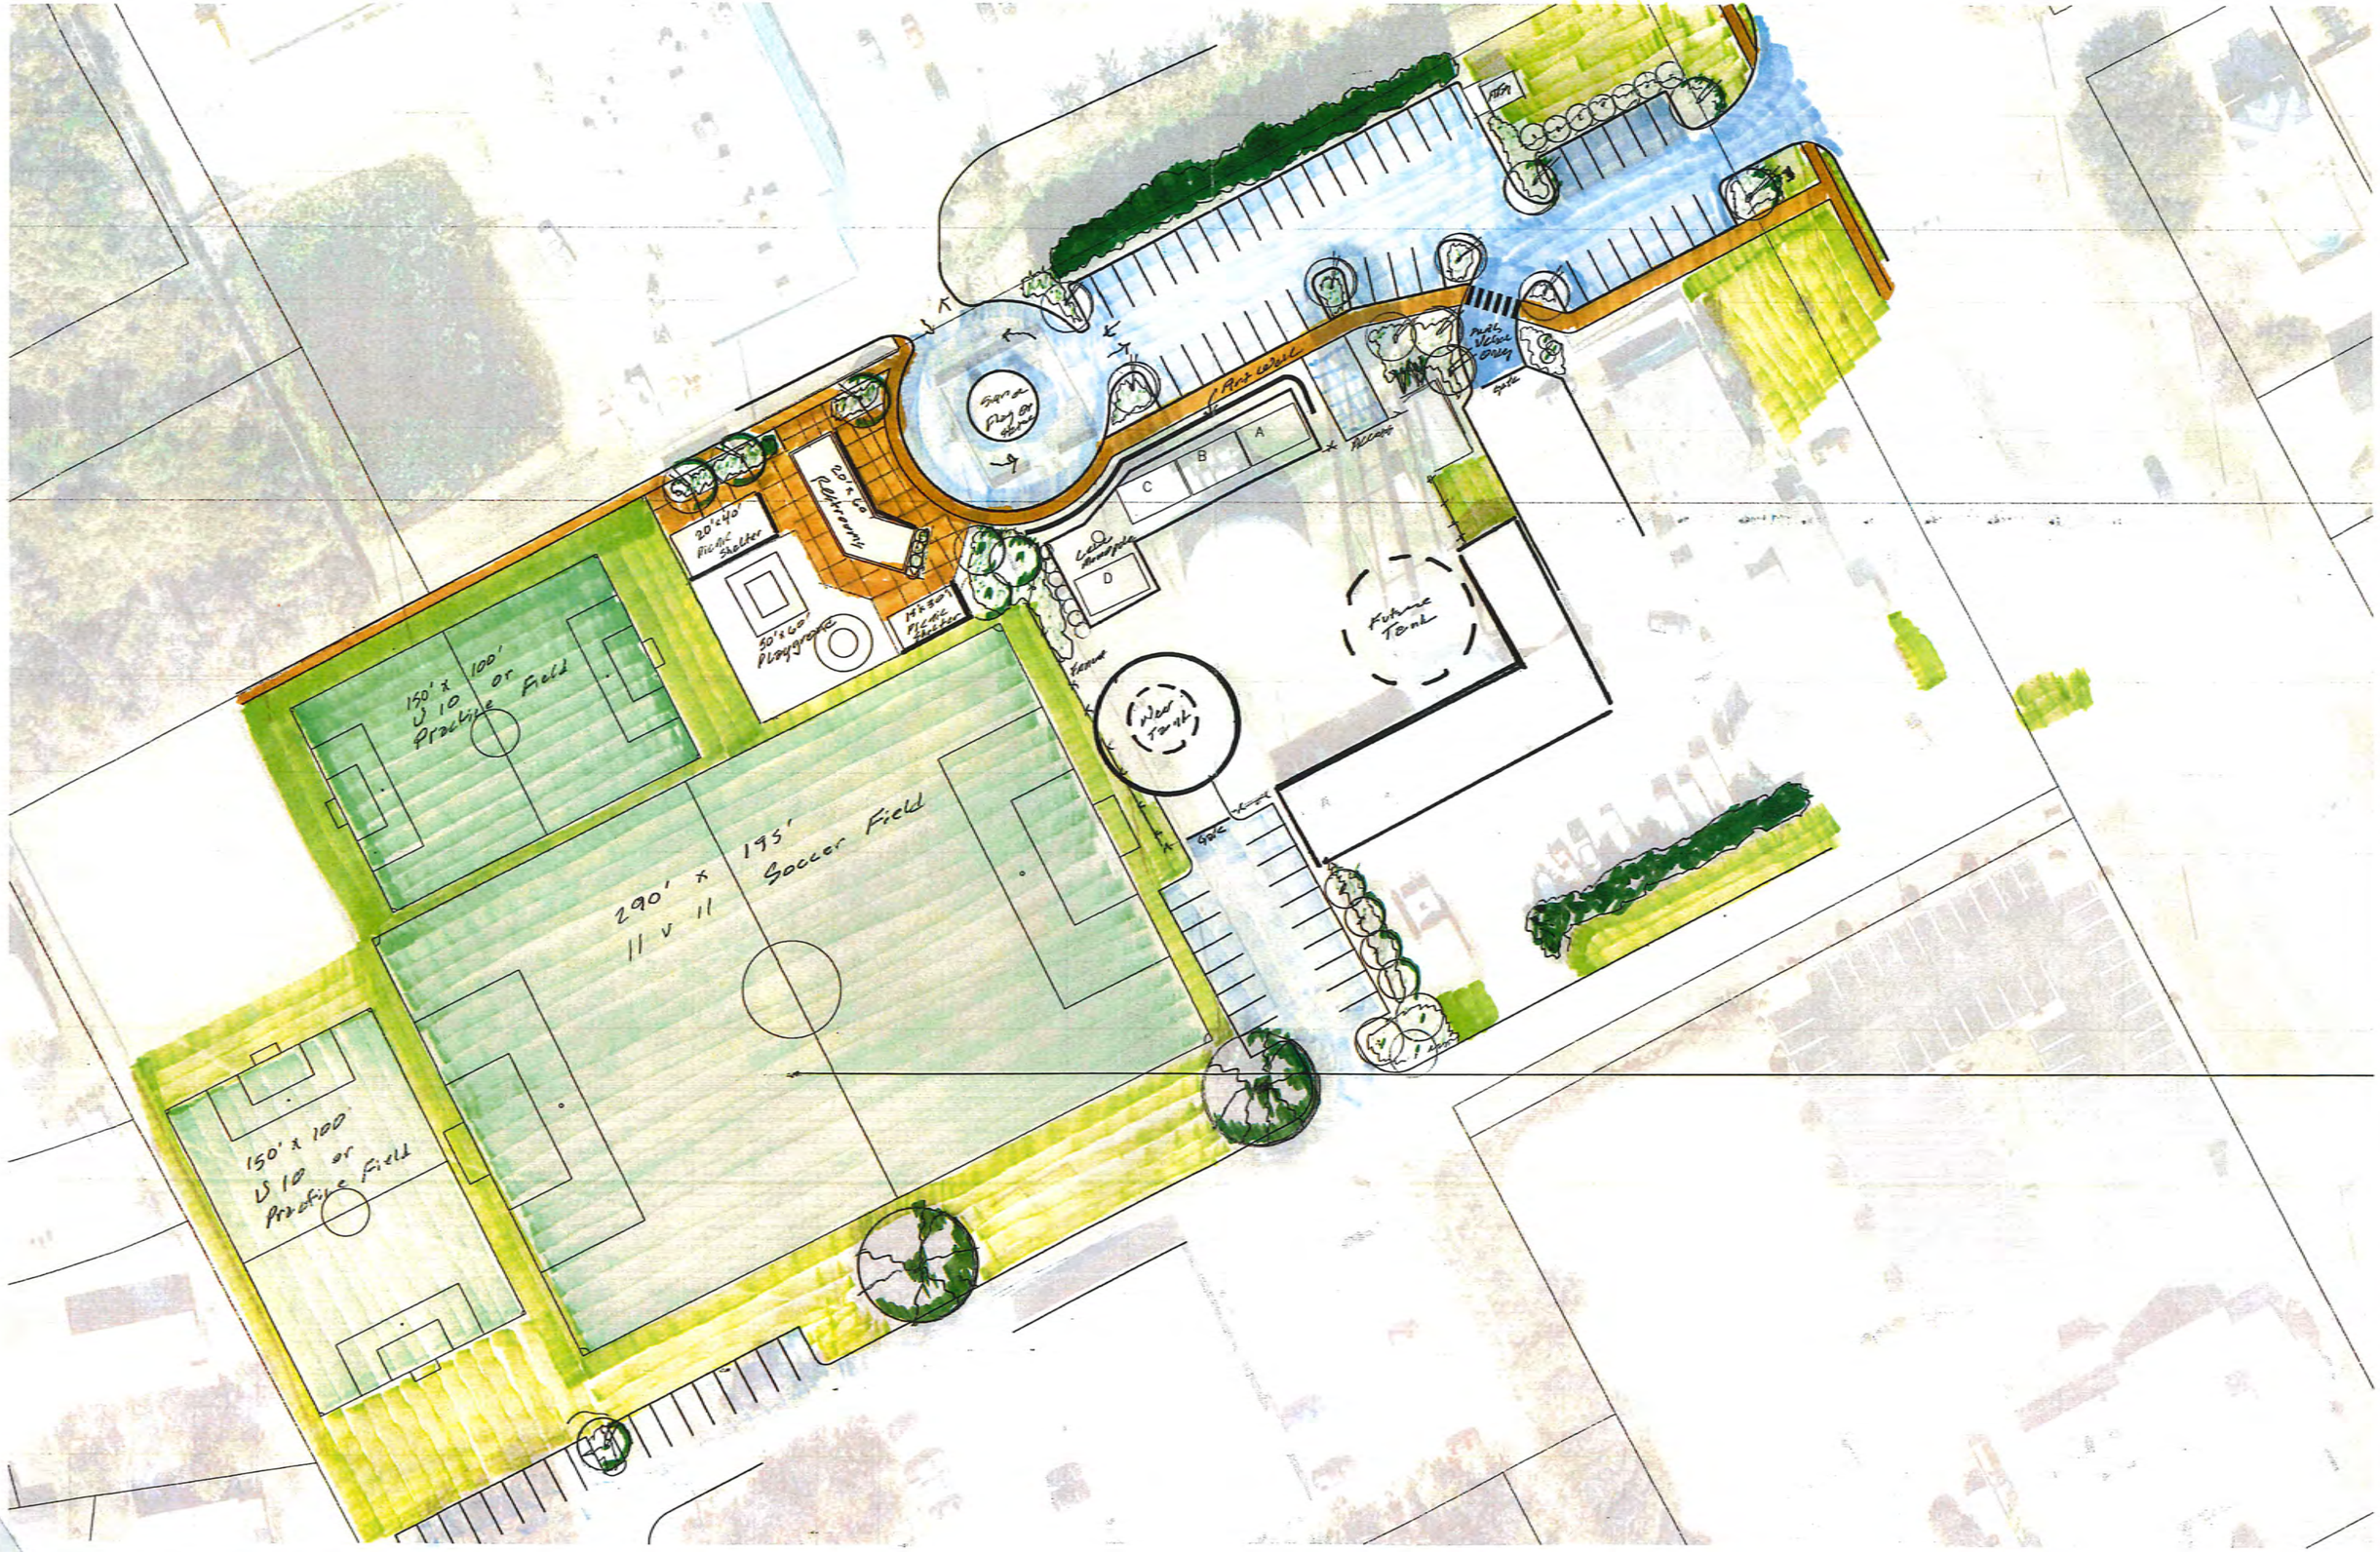
150' x 100'
U 10 or
Practice Field
20'x40'
Picnic Shelter
20'x60'
Playground
14'x20'
Picnic Shelter
20'x60'
Pickleball
Sign at
Play Ground
Entrance
Exit Vehicle
Path Visitor Entry
Gate
A
B
C
D
Accessible
Future Tank
New Tank
Fence
290' x 195'
11 v 11
Soccer Field
150' x 100'
U 10 or
Practice Field