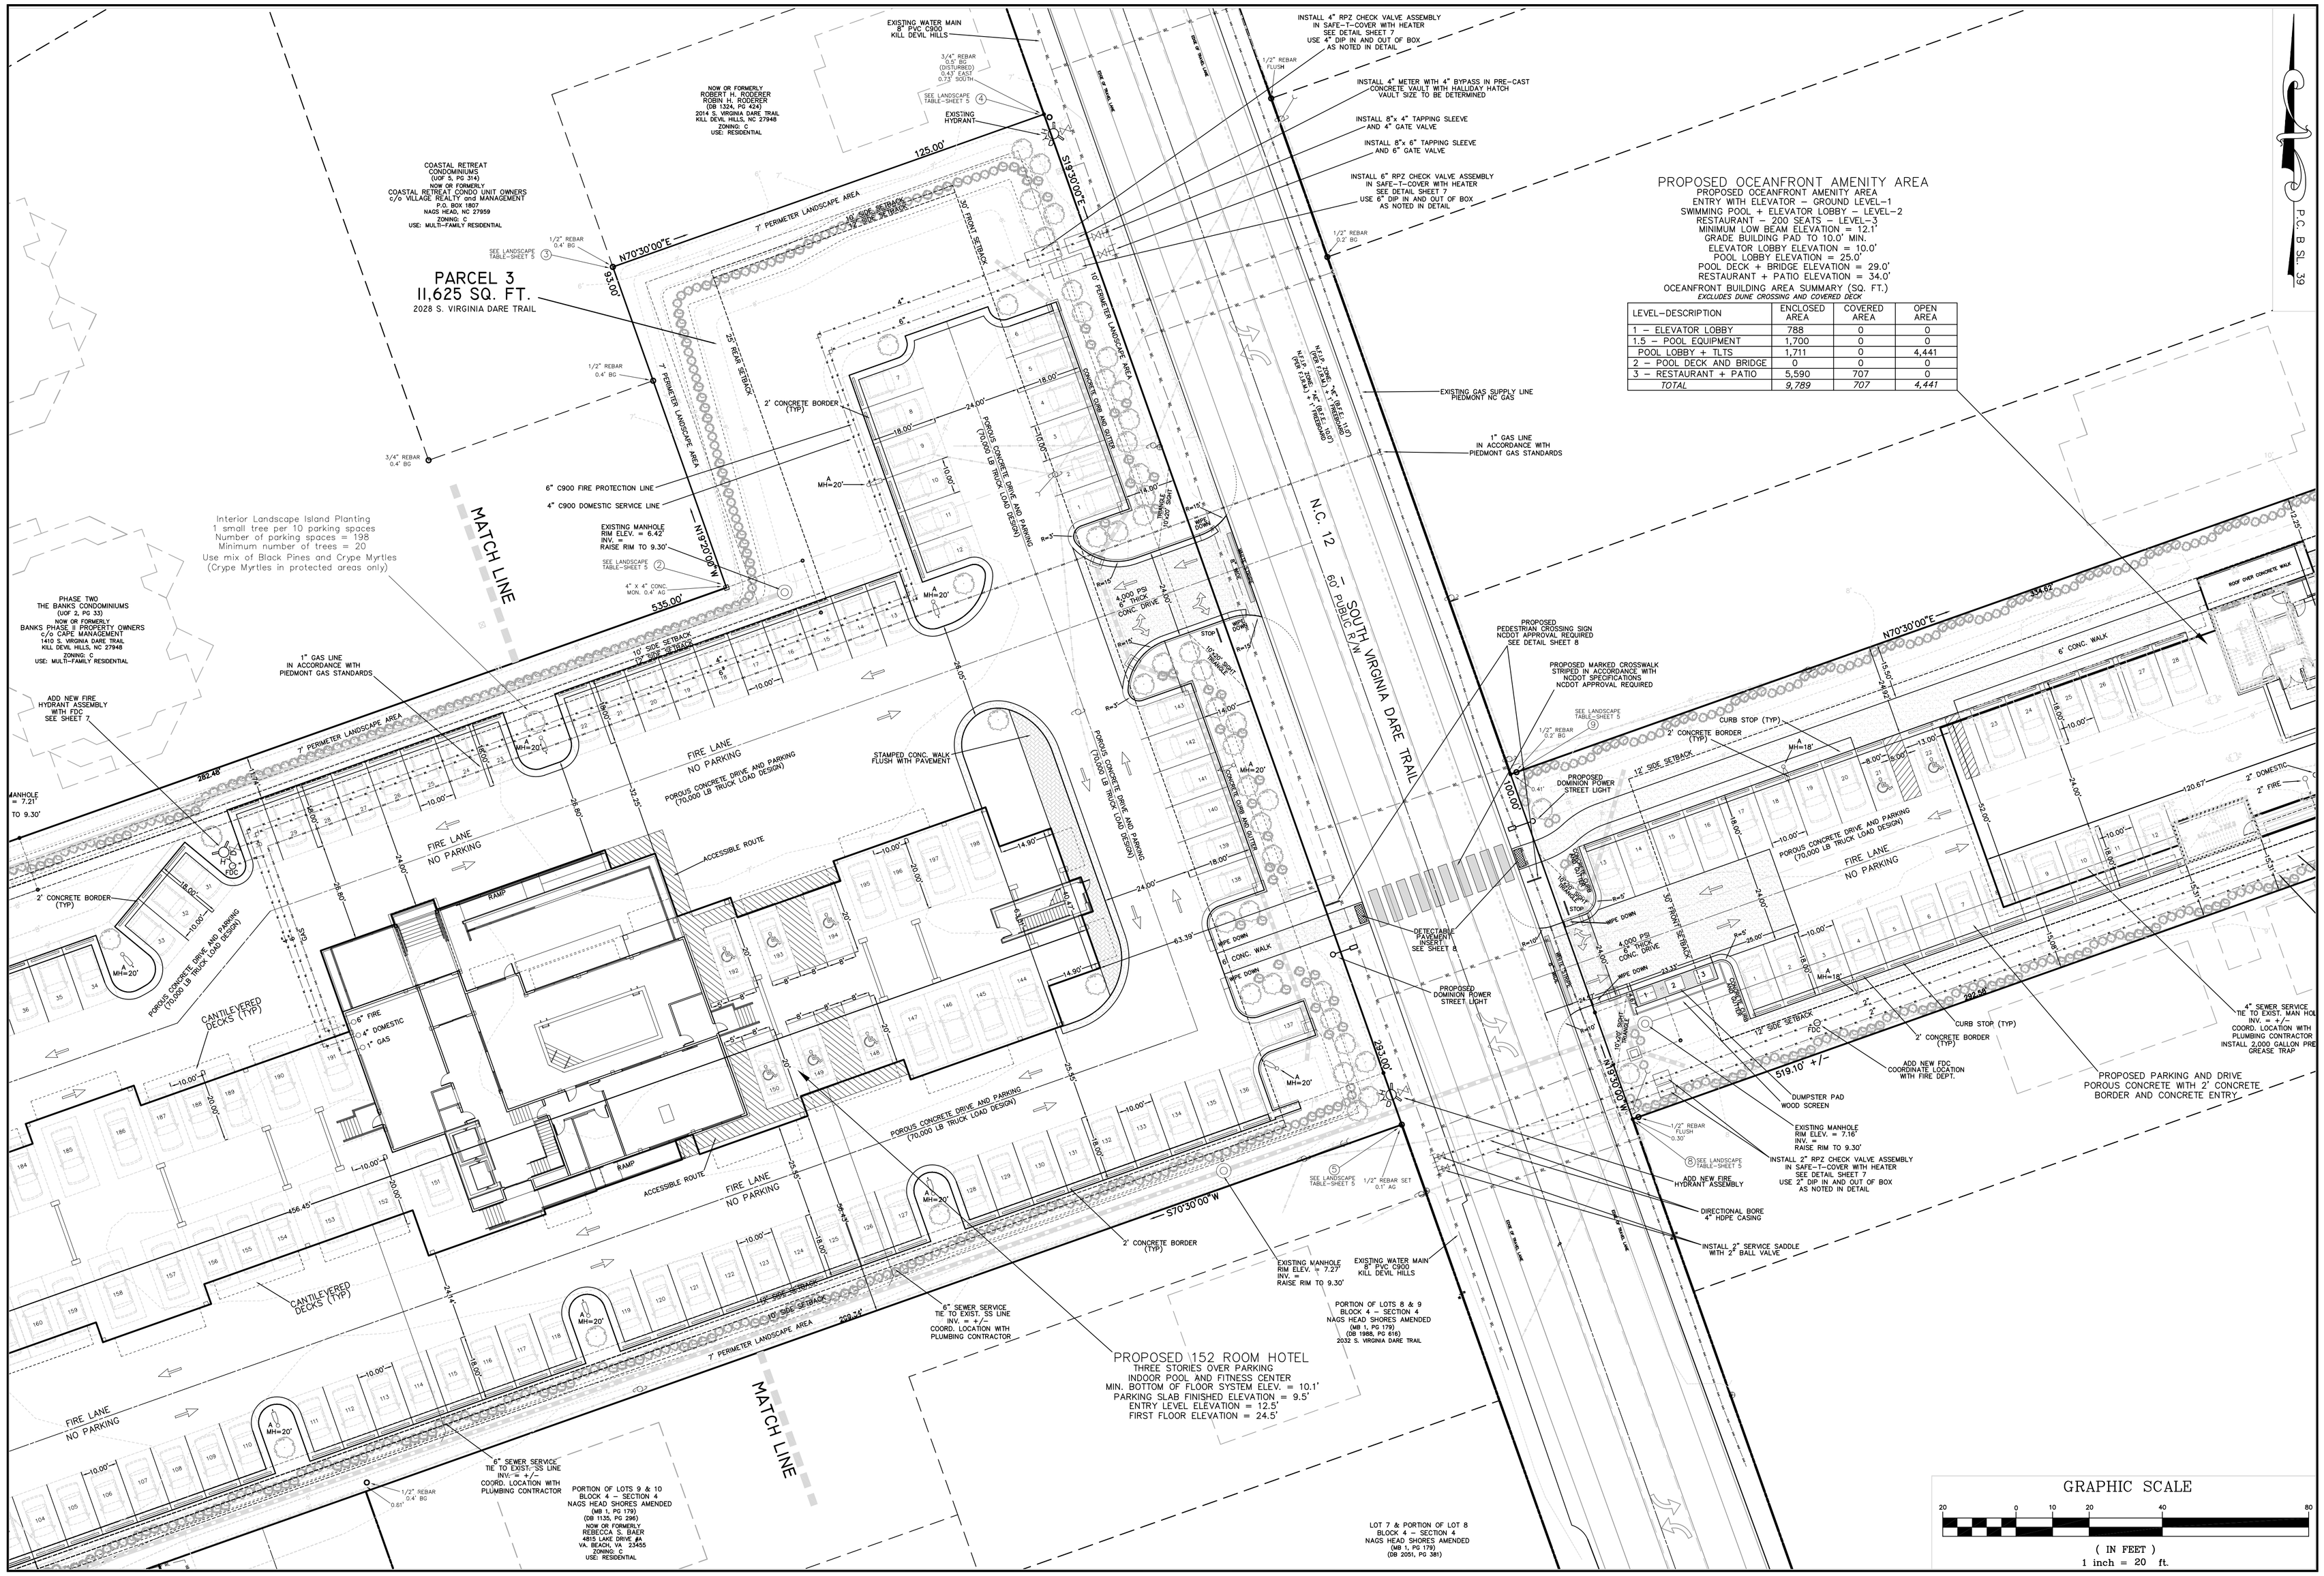

LEVEL–DESCRIPTION	ENCLOSED AREA	COVERED AREA	OPEN AREA
1 – ELEVATOR LOBBY	788	0	0
1.5 – POOL EQUIPMENT	1,700	0	0
POOL LOBBY + TLTS	1,711	0	4,441
2 – POOL DECK AND BRIDGE	0	0	0
3 – RESTAURANT + PATIO	5,590	707	0
TOTAL	*9,789*	*707*	*4,441*

MICHAEL W. ROBINSON, P.E., P.L.S.
ENGINEERING AND SURVEYING
P.O. BOX 2852
KILL DEVIL HILLS, NC 27948
PHONE: 252-255-8026
EMAIL: mrobinson@obxengineering.com

P.C. B SL. 39

NOT FOR CONSTRUCTION
PRELIMINARY

NORTH CAROLINA PROFESSIONAL ENGINEER SEAL 18994 MICHAEL W. ROBINSON

REVISIONS

NO.	DATE	DESCRIPTION	BY

PROJECT:
FIRST FLIGHT HOTEL, LLC
KILL DEVIL HILLS — DARE COUNTY — NORTH CAROLINA

SITE PLAN

DATE: 10–24–16	SCALE: 1"=20'
DESIGNED: MWR	DRAWN: MWR

SHEET: 2 OF 8

CAD FILE:

PROJECT NO: 052916