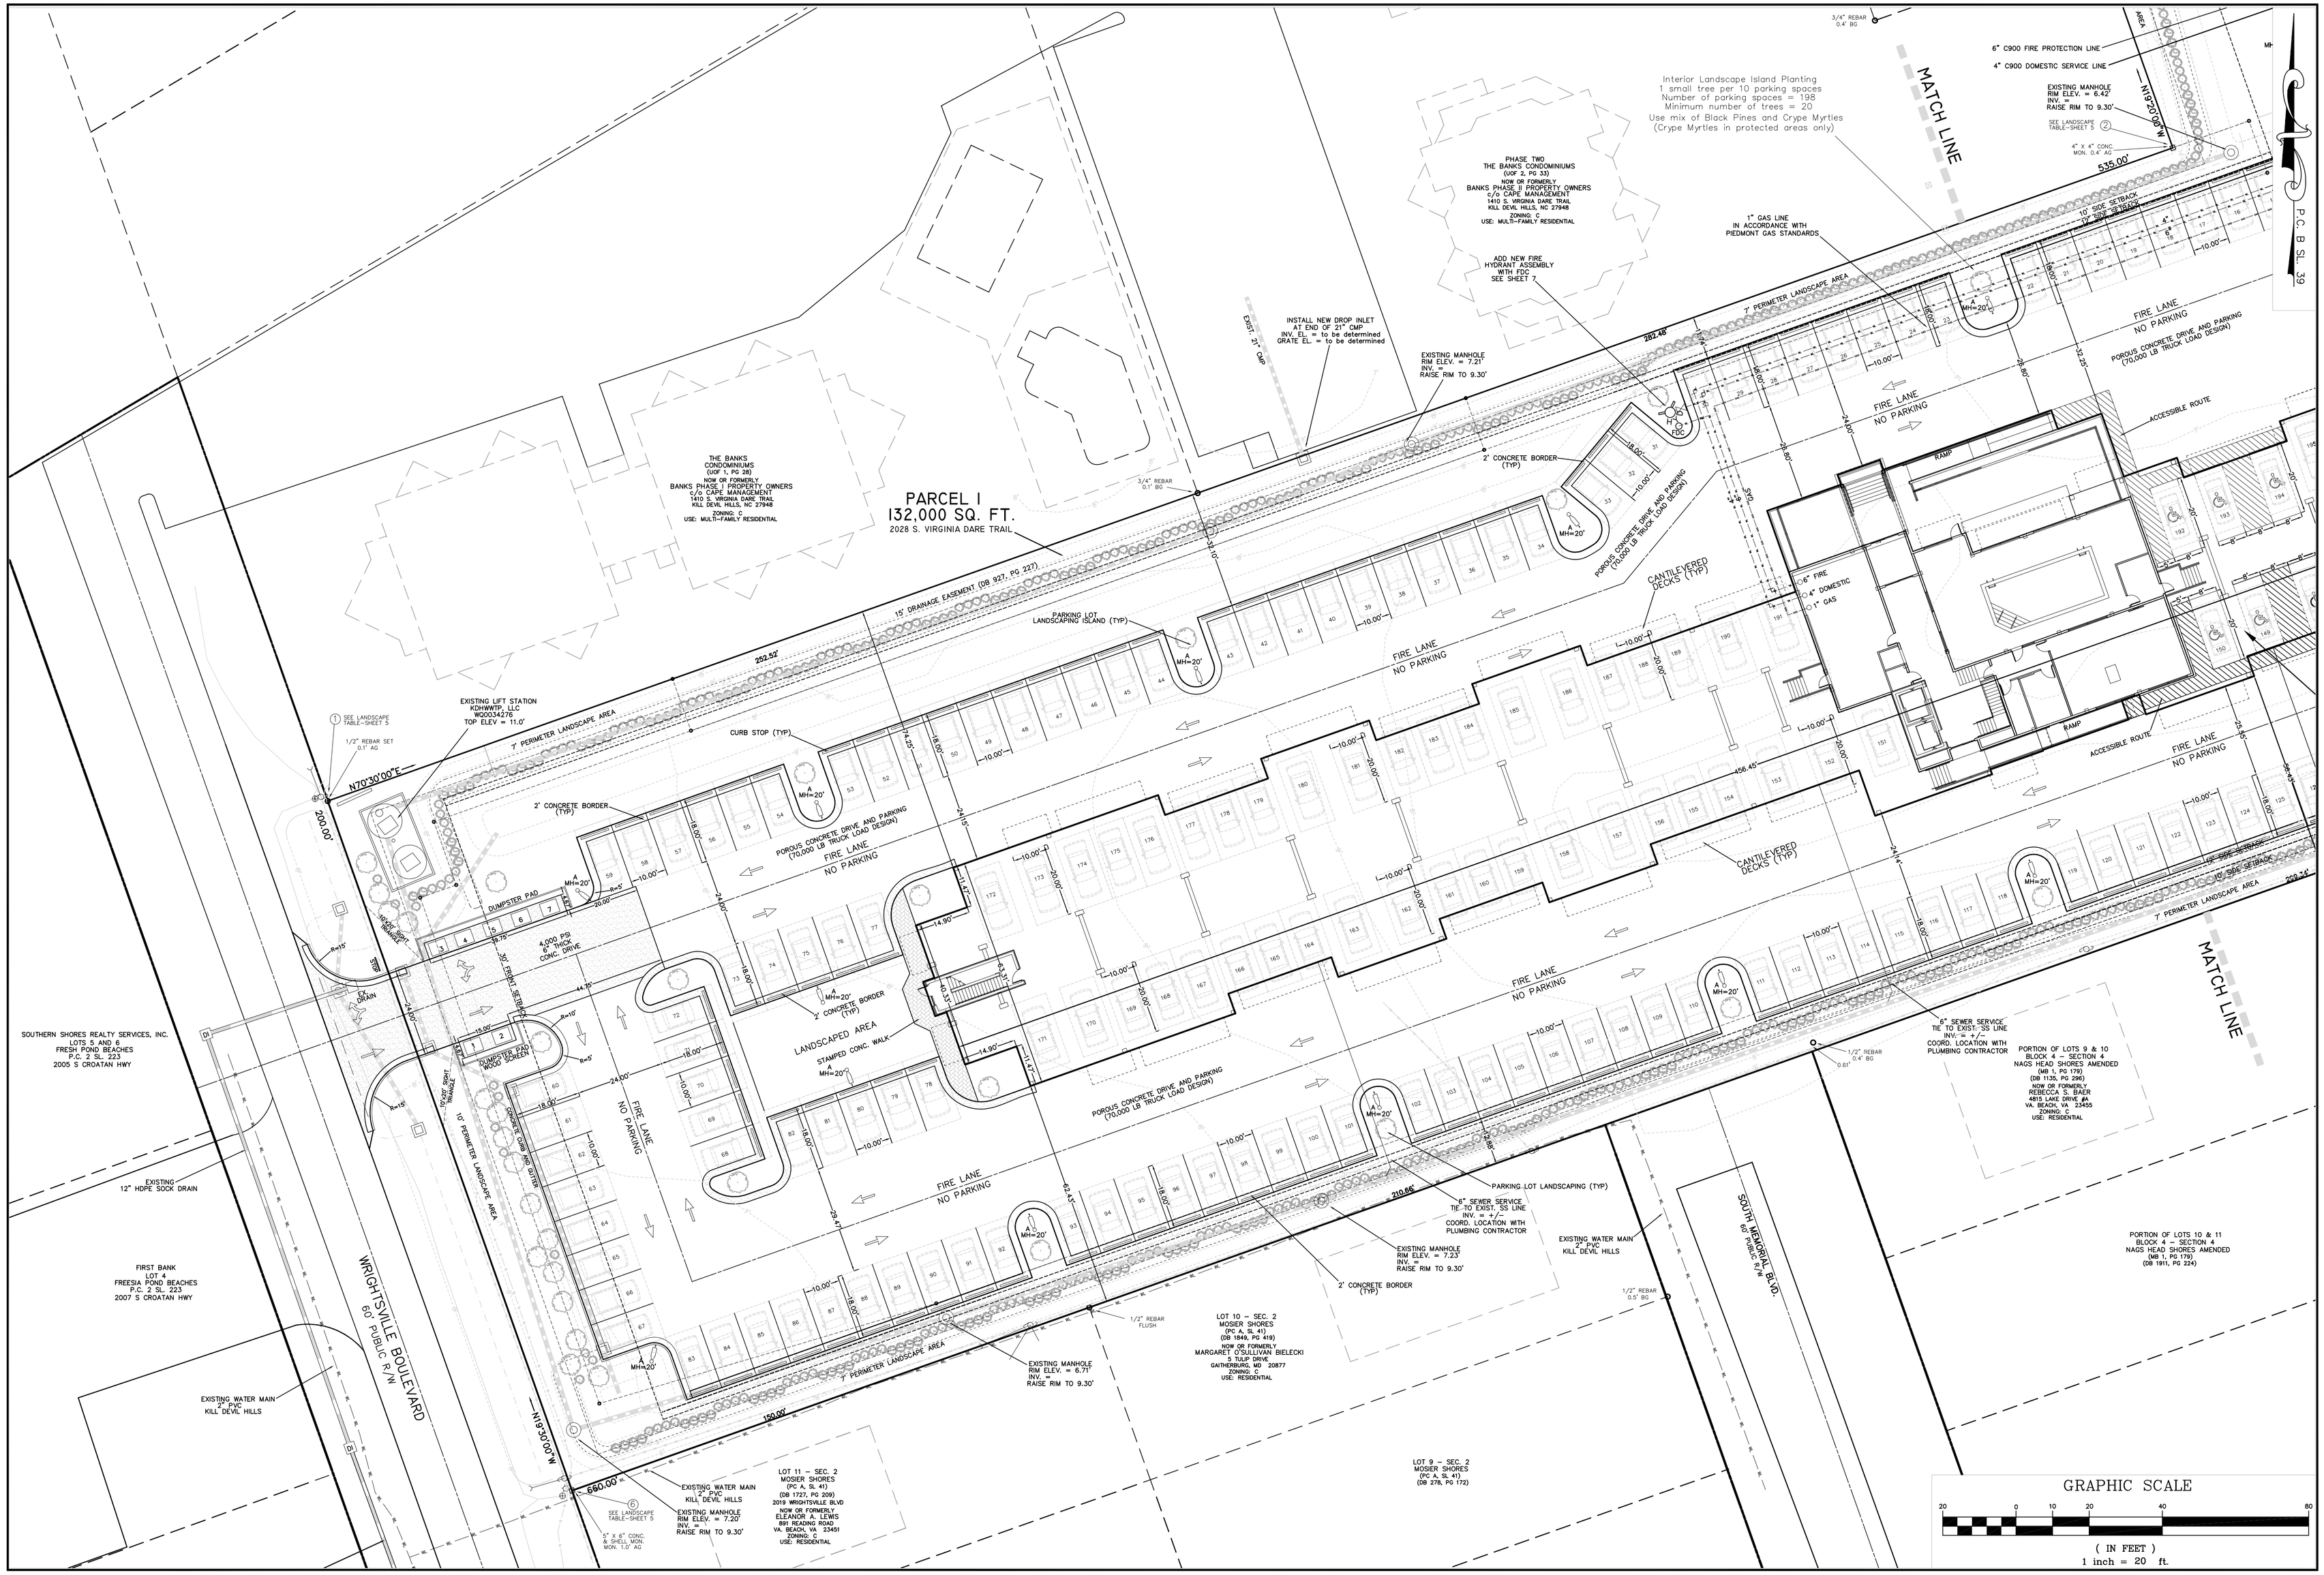

MICHAEL W. ROBINSON, P.E., P.L.S.
ENGINEERING AND SURVEYING
P.O. BOX 2852
KILL DEVIL HILLS, NC 27948
PHONE: 252-255-8026
EMAIL: mrobinson@obxengineering.com

NOT FOR CONSTRUCTION
PRELIMINARY

NORTH CAROLINA PROFESSIONAL SEAL 18994 ENGINEER MICHAEL W. ROBINSON

REVISIONS

NO.	DATE	DESCRIPTION	BY

PROJECT:
FIRST FLIGHT HOTEL, LLC
KILL DEVIL HILLS — DARE COUNTY — NORTH CAROLINA

SITE PLAN

DATE: 10-24-16	SCALE: 1"=20'
DESIGNED: MWR	DRAWN: MWR
SHEET: 3 OF 8	
CAD FILE:	
PROJECT NO: 052916	