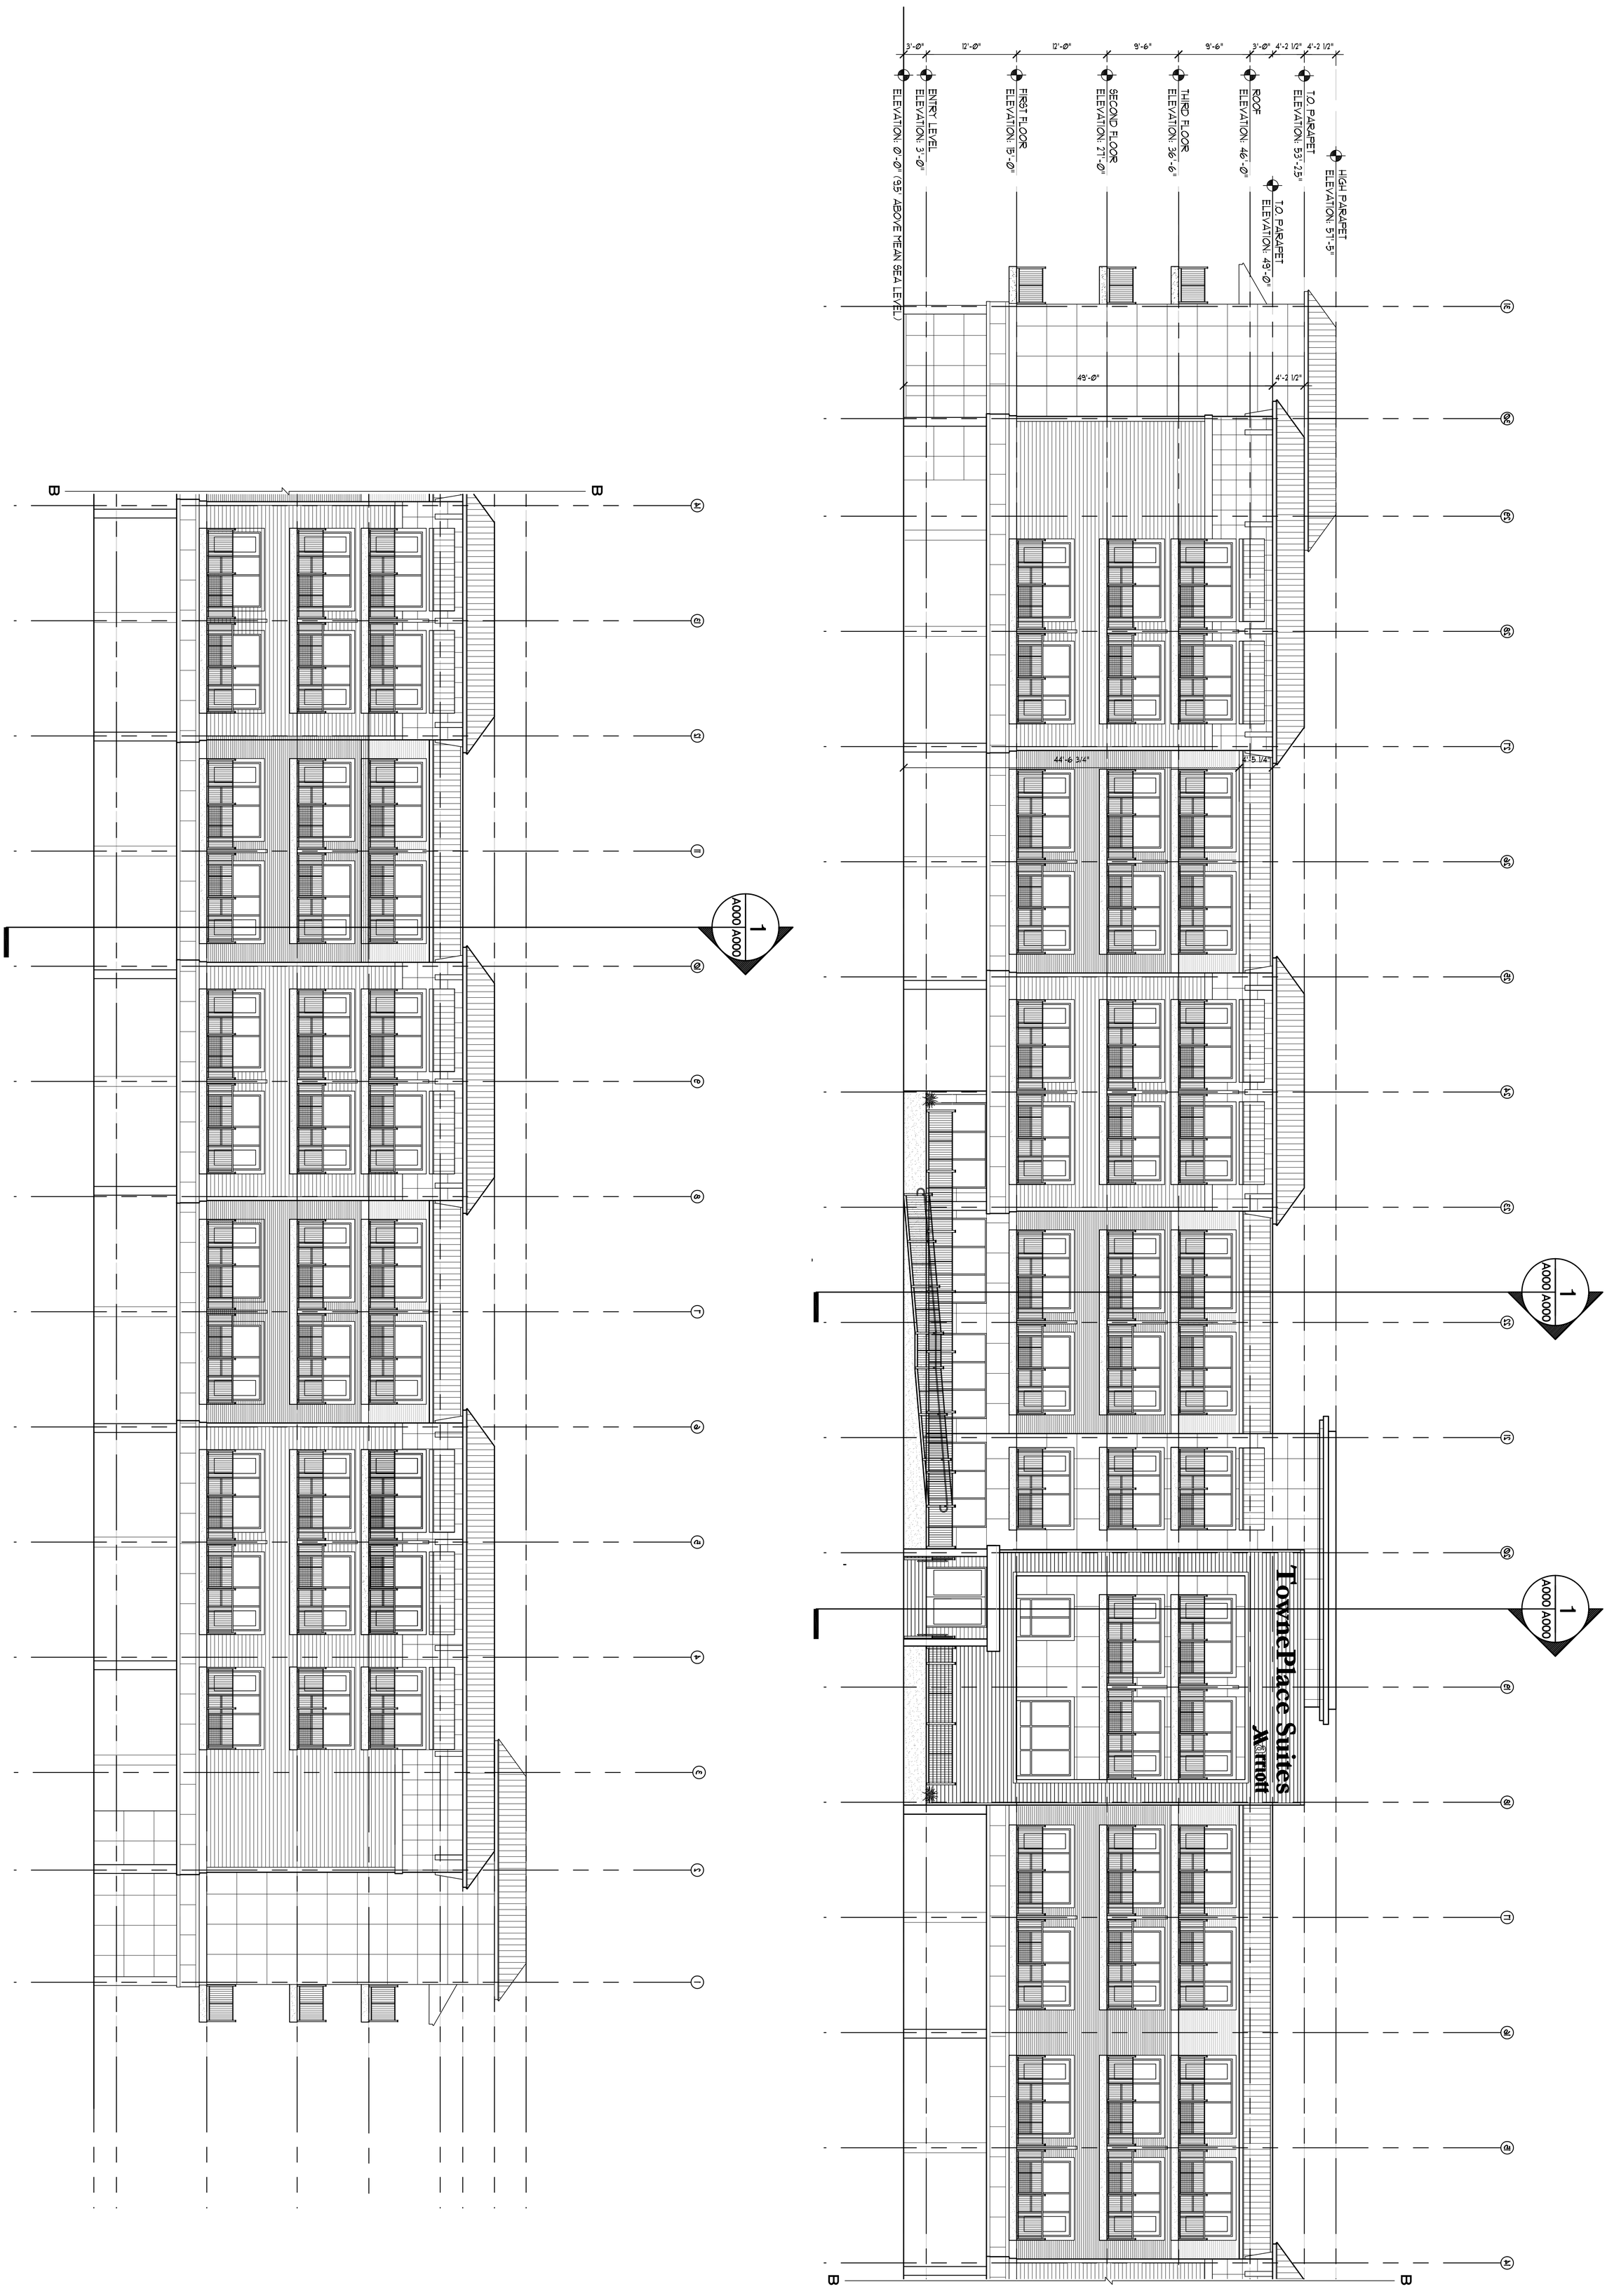

1 NORTH ELEVATION
A101 A201
SCALE: 1/8" = 1'-0"

Sheet	A201
File Number	A201 ELEVATIONS
Date:	OCTOBER 21 2016
REVISIONS	
NO.	DATE

NORTH SIDE ELEVATION

A DEVELOPMENT BY:
FIRST FLIGHT HOTEL, LLC.

TownePlace SUITES Marriott

TOWNEPLACE SUITES
OUTER BANKS, NC

nbj ARCHITECTURE
A Professional Limited Company
Grove Park Square
11537-B Nuckols Road
Glen Allen, Virginia 23059
www.nbjarch.com (804) 273-9811 (804) 273-9843